



East Elevation




North Elevation

PHASE 4A: 2 LEVEL PARKING
STRUCTURE
PHASE 4B: PERFORMING ARTS
CENTER

County File No. LP03-2052

Sikh Center Expansion . 207268

Phase 4A: Two-level Parking Structure
Phase 4B: Performing Arts Center

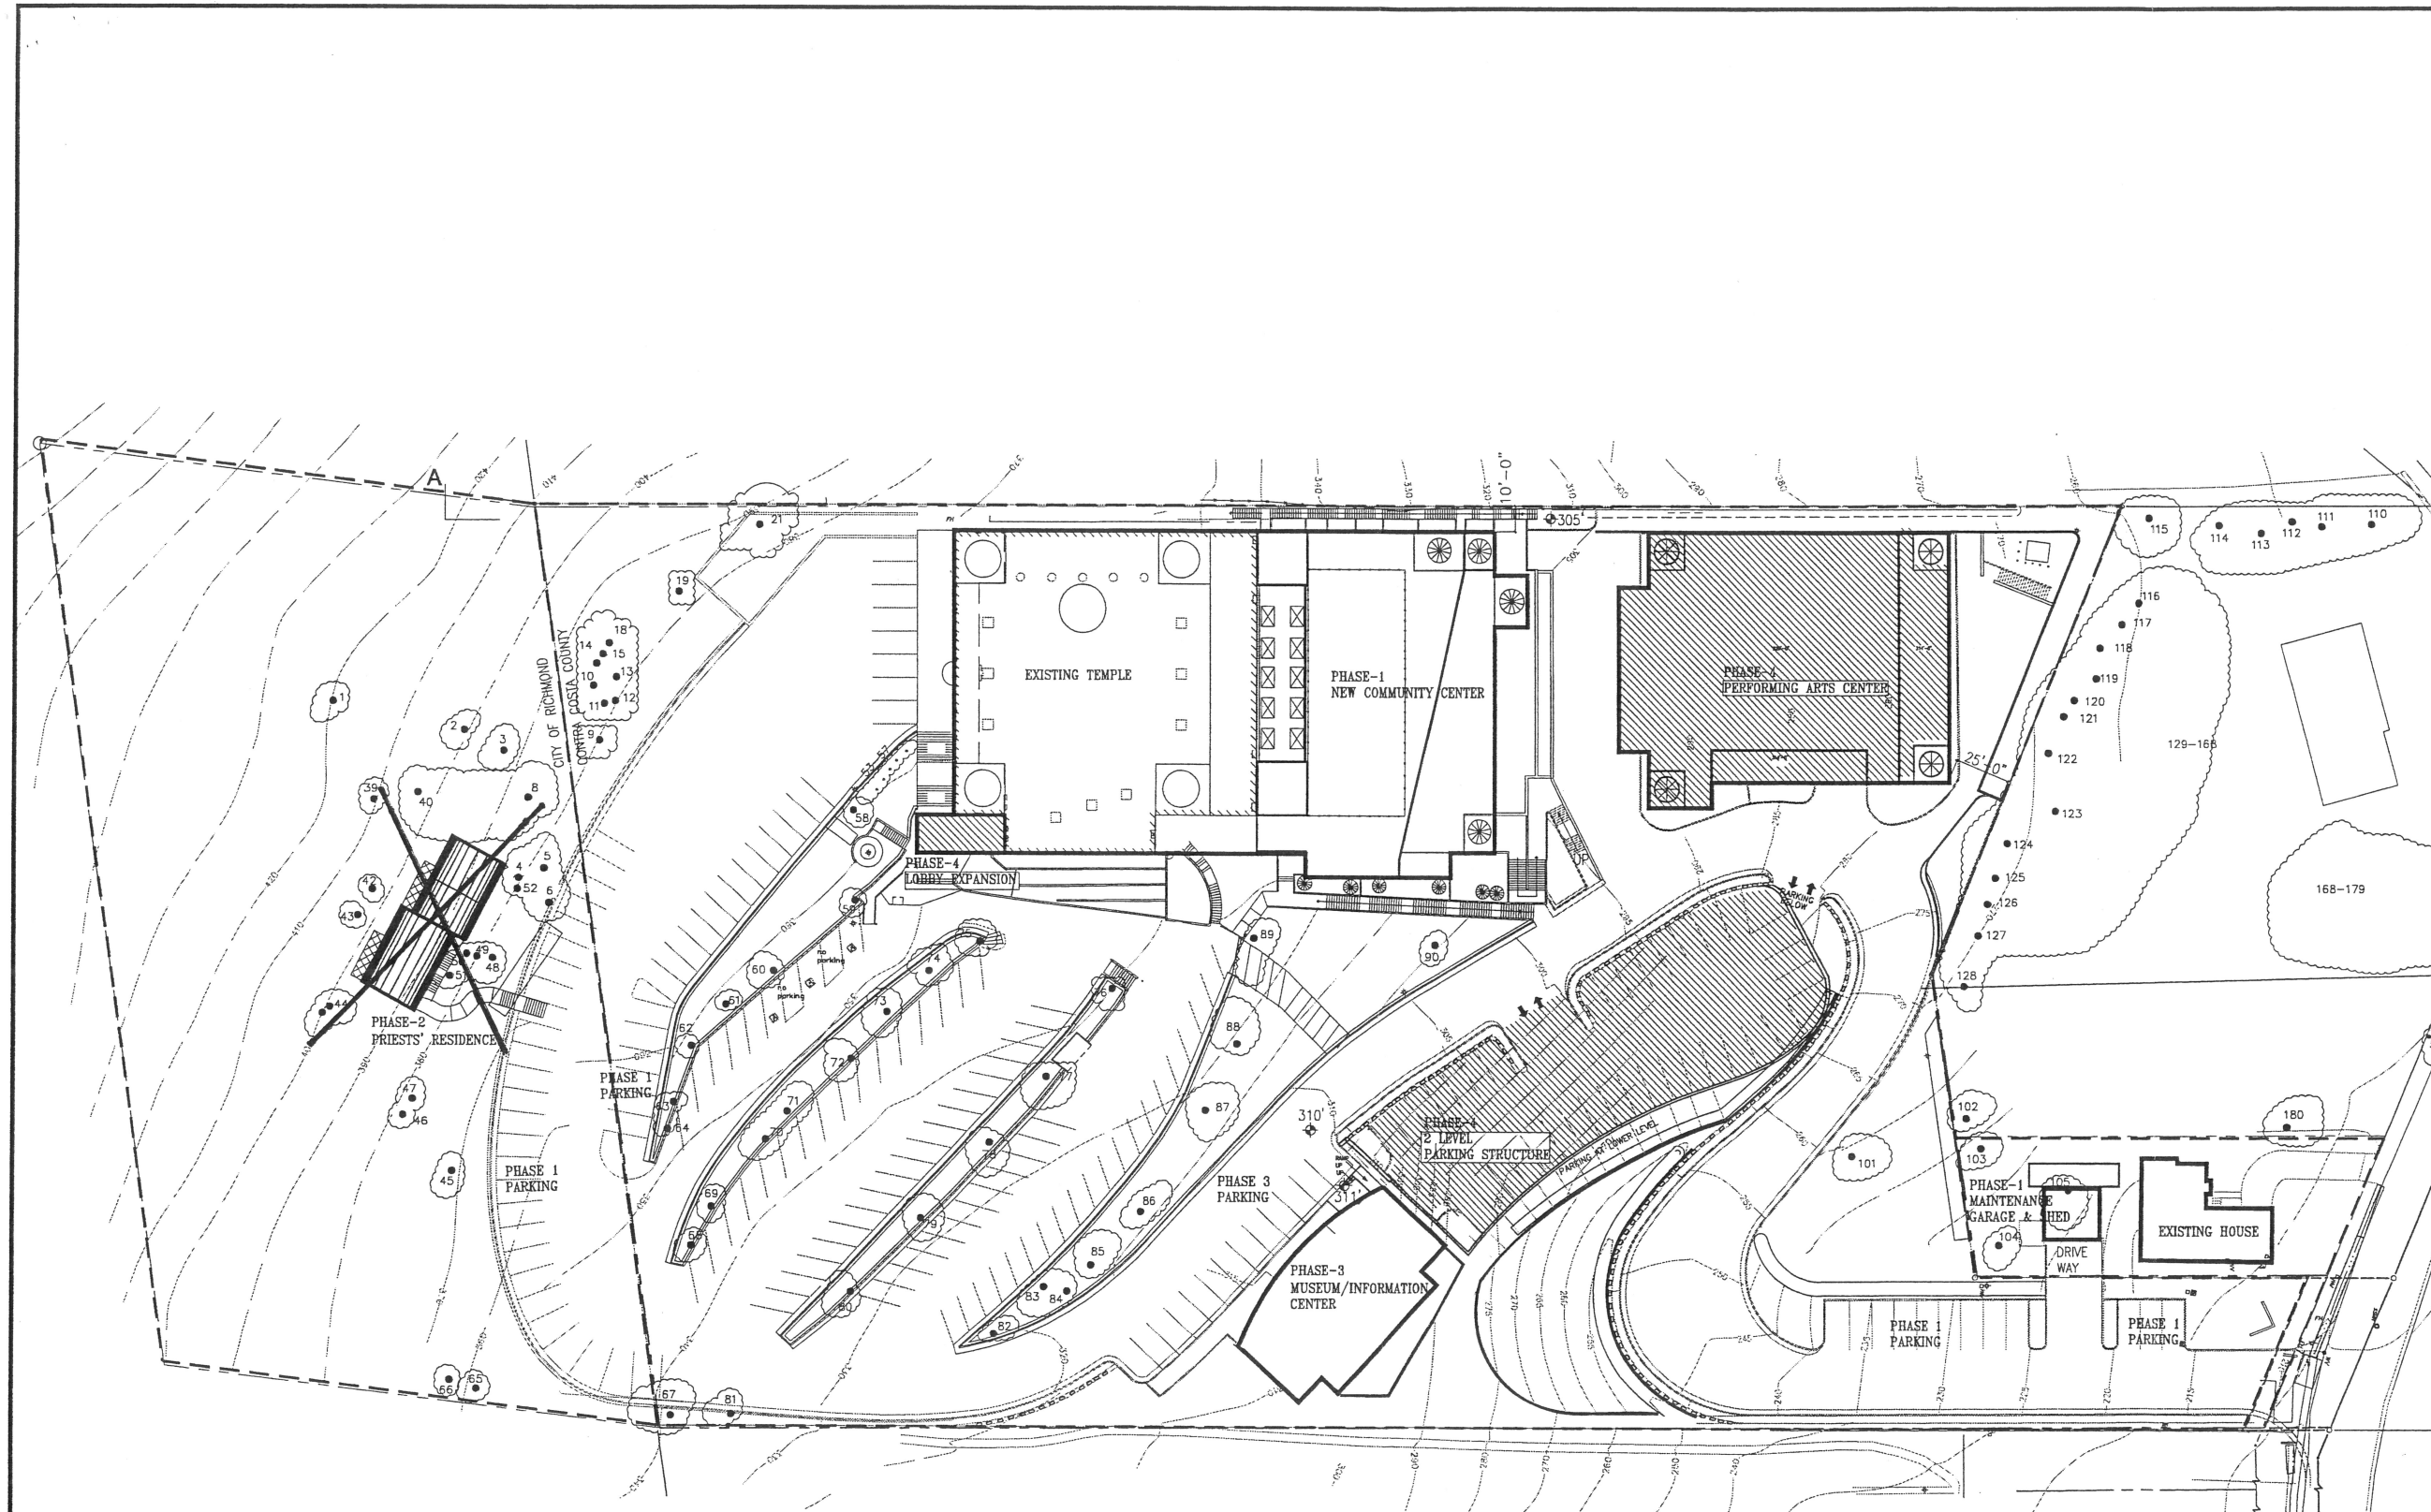

PHASE 4: PERFORMING ART CENTER AND 2 LEVEL PARKING STRUCTURE
TO BE COMPLETED: YR. 2020
AREA OF NEW CONSTRUCTION: 30,530 sqft
TOTAL AREA OF BUILDINGS: 94,830 sqft
TOTAL PARKING SPACES: 218

SUBMITTAL FOR LAND USE PERMIT

GENERAL NOTES

S.NO.	REVISIONS DESCRIPTION	DATE
1	CHANGE IN LOCATION OF PRIESTS' RESIDENCE	17 March'08

NO.	ISSUED FOR	DATE
-----	------------	------

CERTIFIED BY: ARCHITECT
MOHINDER SINGH DATTA

THE SIKH CENTER OF SAN FRANCISCO BAY AREA
3550 HILLCREST ROAD
EL SOBRANTE, CALIFORNIA 94803
CLIENT


BUILDING THE SIKH CENTER
EL SOBRANTE, CA
PROJECT TITLE

TITLE
PHASE4-SITE PLAN


DATE
28/02/07

SCALE
1/32" = 1'-0"


SHEET NO.
A - 39

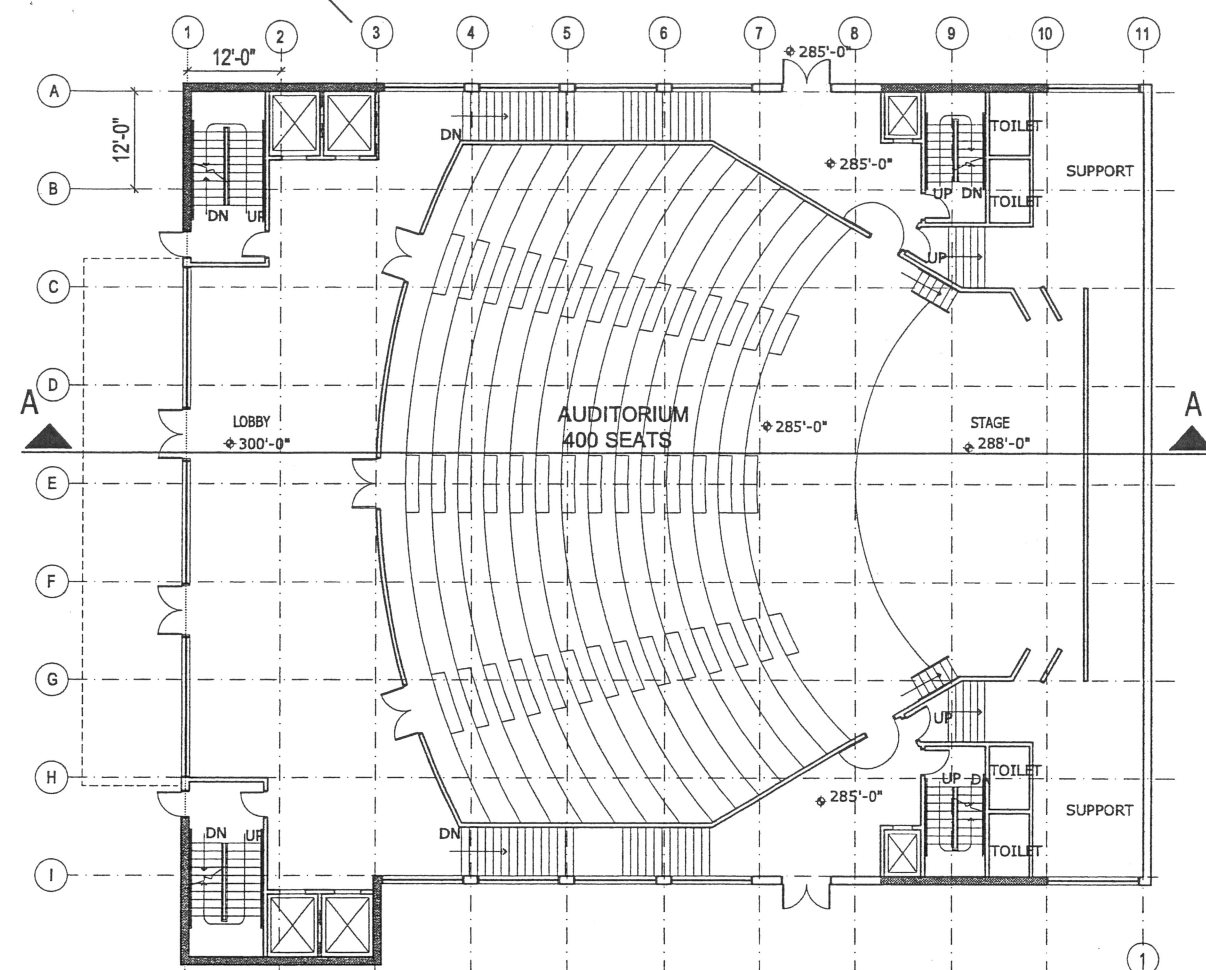

3 MAIN LEVEL PLAN (300')
SCALE 3/32"=1'-0"

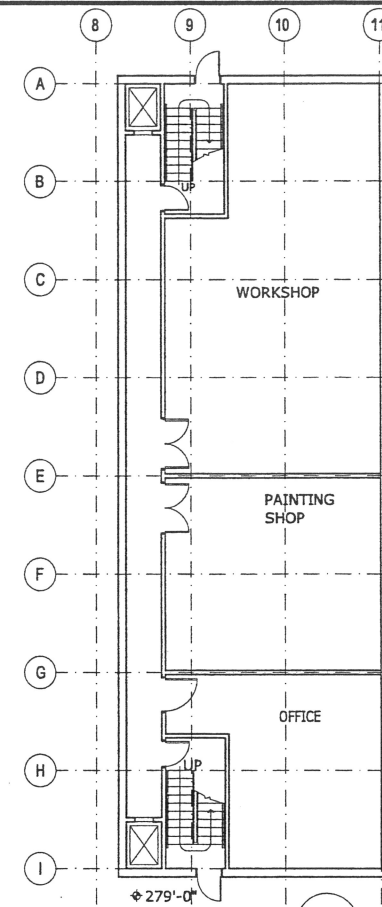


1 LOWER BASEMENT PLAN (275')
SCALE 3/32"=1'-0"

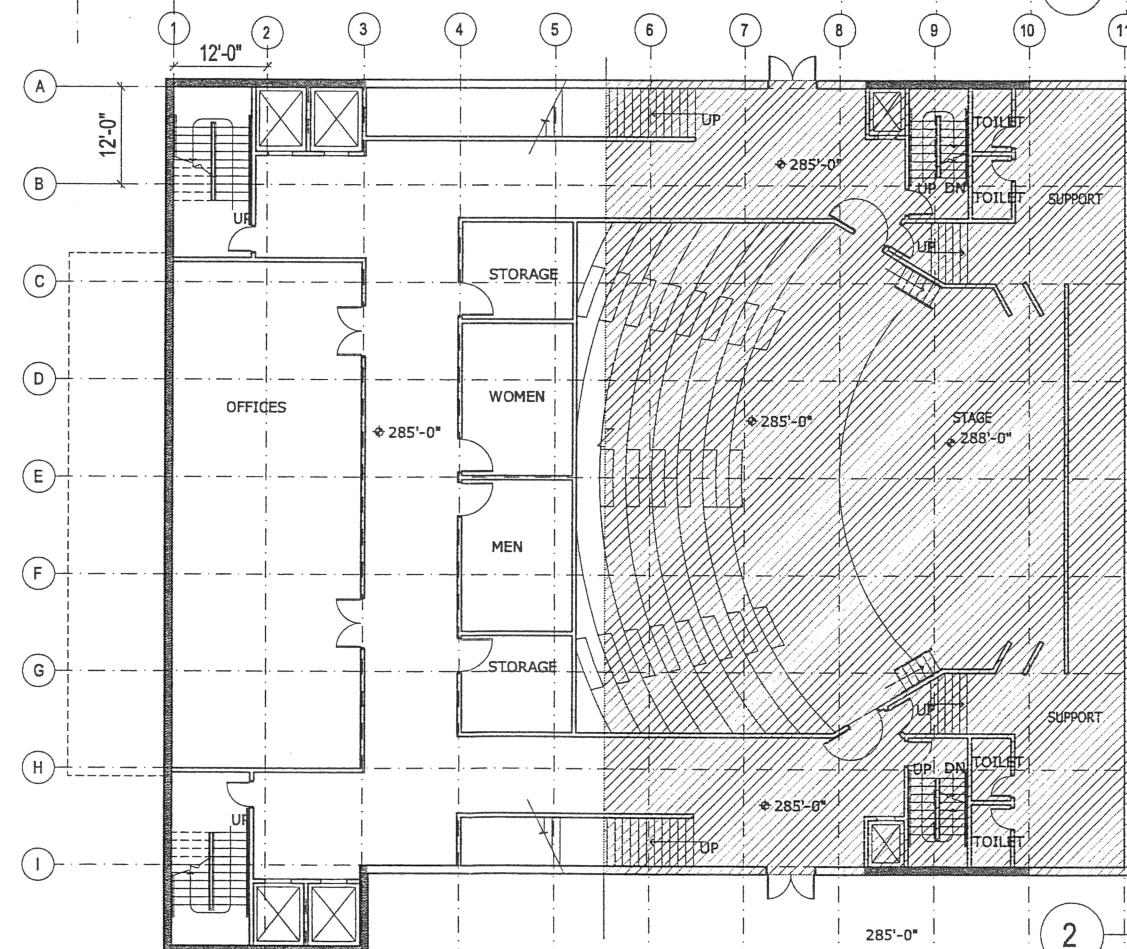


2 BASEMENT LEVEL PLAN (285')
SCALE 3/32"=1'-0"

SUBMITTAL FOR LAND USE PERMIT

NO.	ISSUED FOR	DATE
CERTIFIED BY		
ARCHITECT		
MOHINDER SINGH DATTA		
THE SIKH CENTER OF SAN FRANCISCO BAY AREA 3550 HILLCREST ROAD EL SOBRANTE, CALIFORNIA 94803 CLIENT		
BUILDING	THE SIKH CENTER EL SOBRANTE, CA	
	PROJECT TITLE	
TITLE		
PHASE4-PERFORMANCE ART CENTER LEVELS 0-1-2 FLOOR PLANS		
DATE		
28/02/07		
SCALE		
3/32" = 1'-0"		
SHEET NO.		
A - 40		

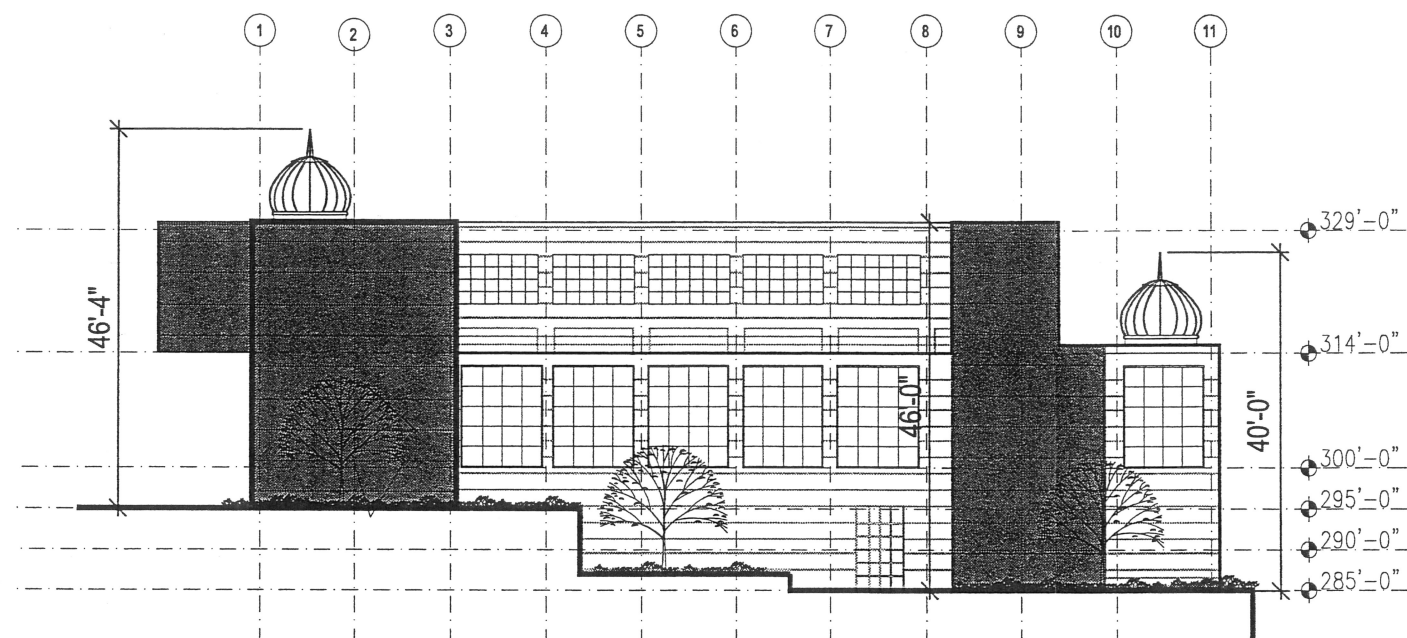


1 EAST ELEVATION
SCALE 3/32"=1'-0"

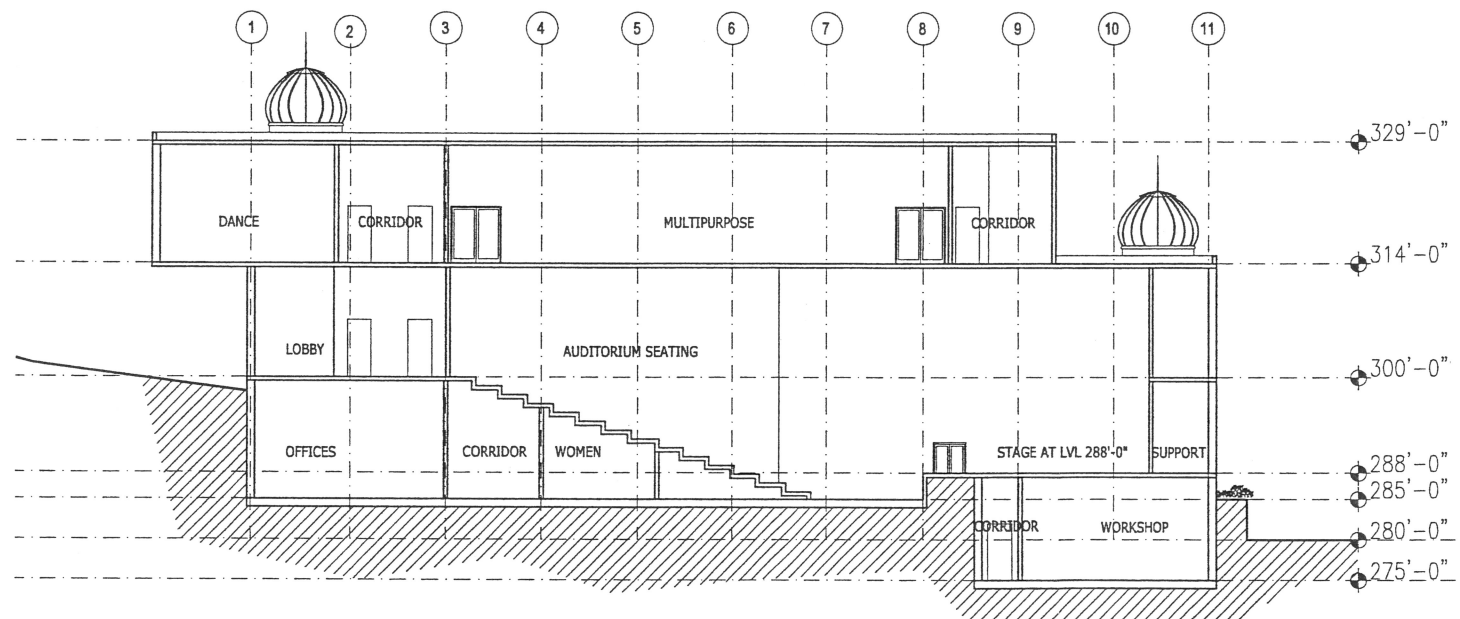

2 SECTION- AA
SCALE 3/32"=1'-0"

SUBMITTAL FOR LAND USE PERMIT

[illegible]

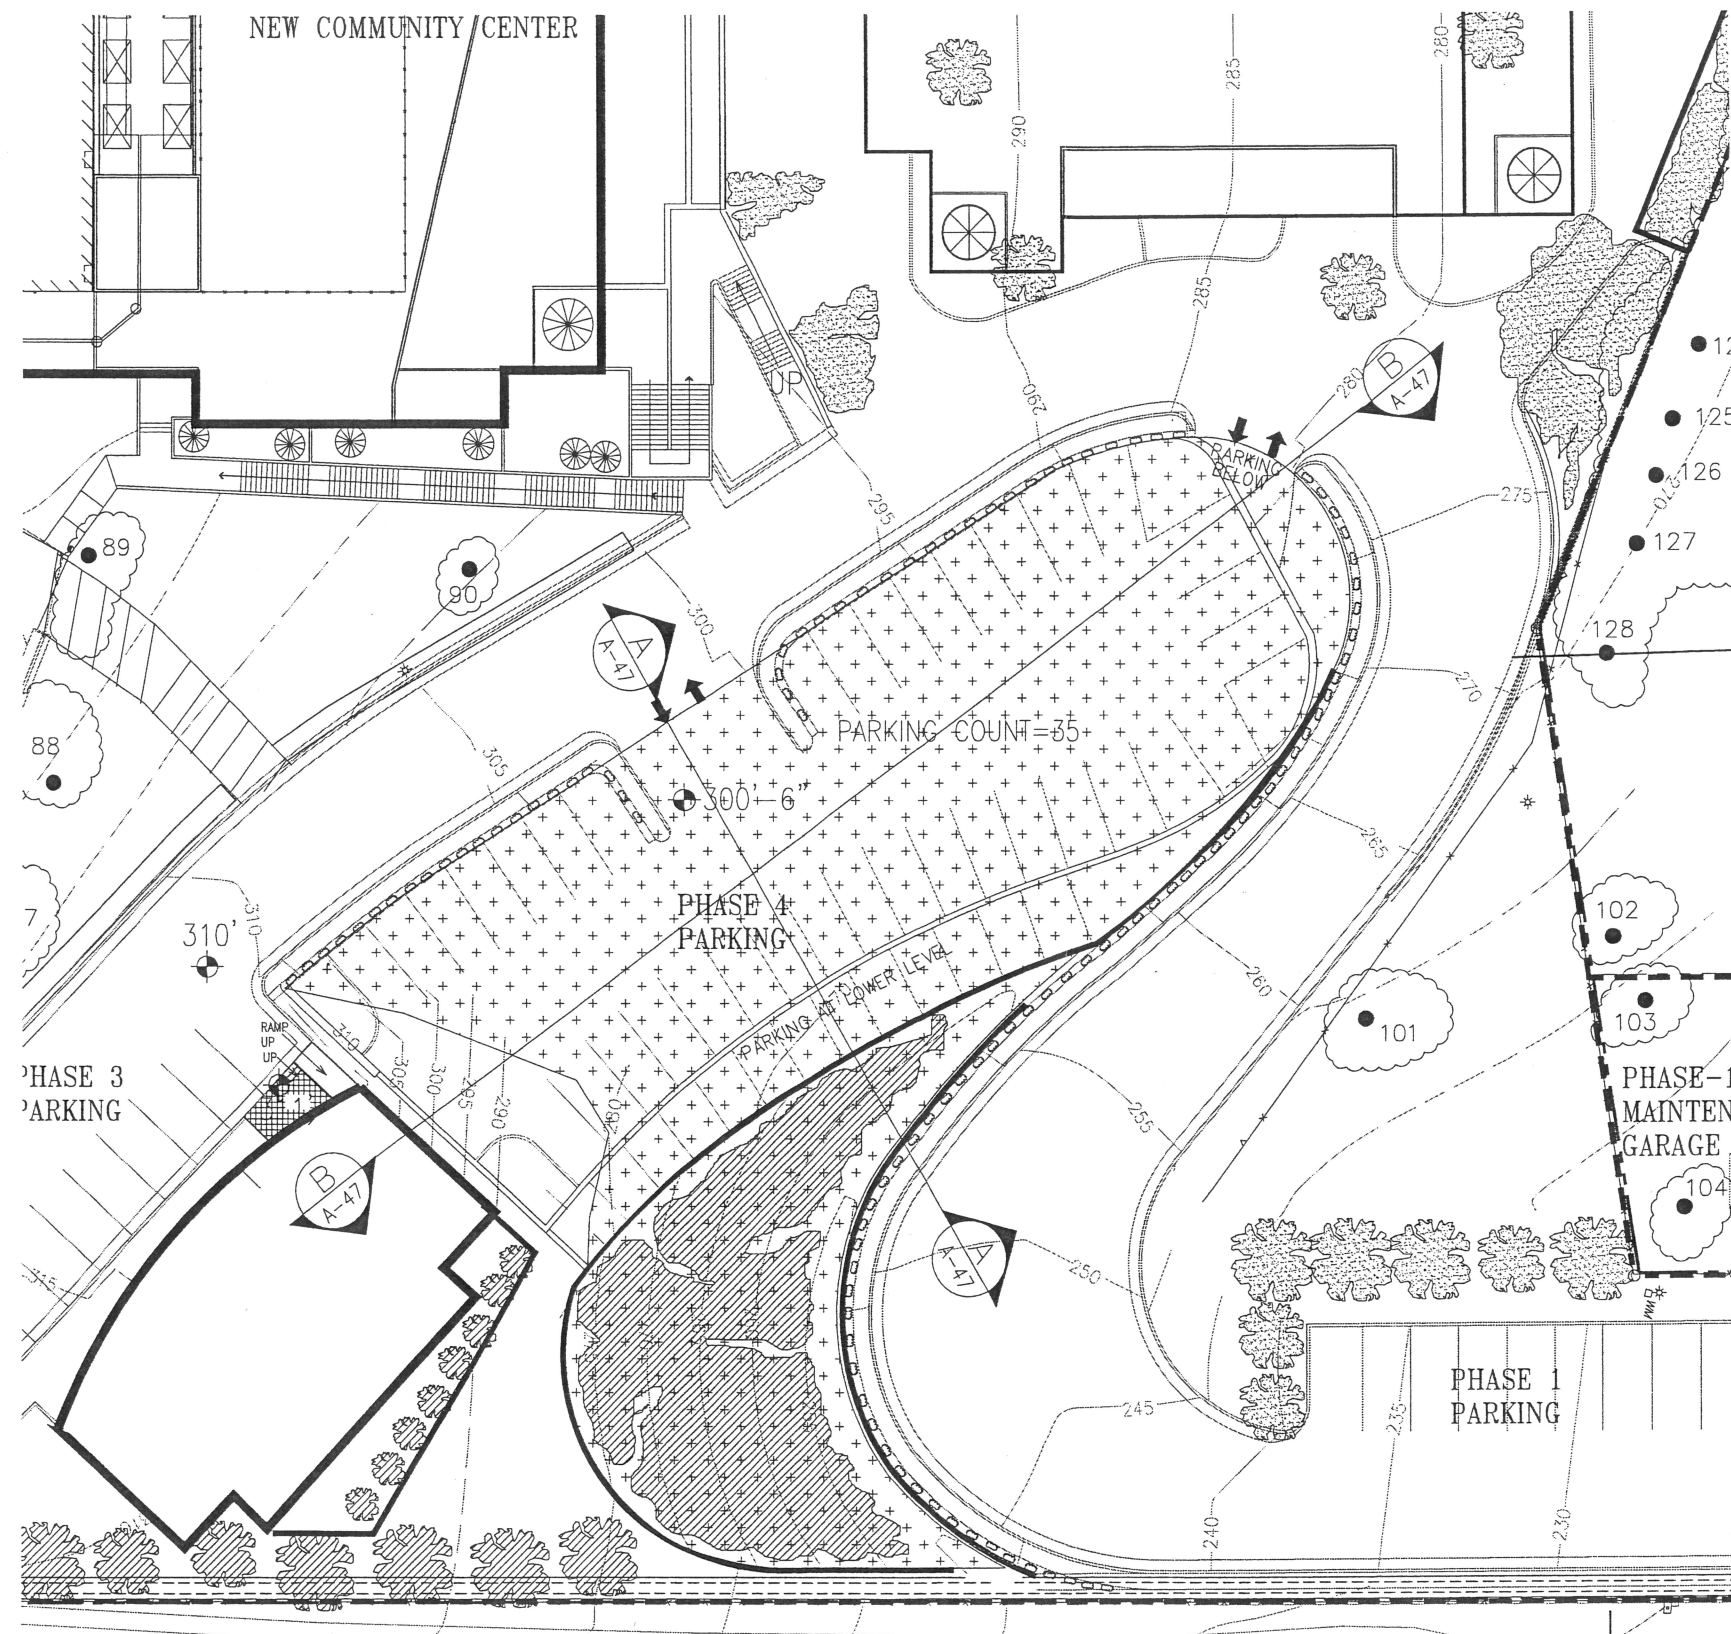


1 PARKING AT LEVEL - 300'-6"
SCALE 1/16" = 1'-0"


PARKING SPACES AT LVL 1 = 35
PARKING SPACES AT LVL 0 = 35
TOTAL PARKING SPACES = 70

SUBMITTAL FOR LAND USE PERMIT

NO.			ISSUED FOR			DATE		
CERTIFIED BY			ARCHITECT					
MOHINDER SINGH DATTA								
THE SIKH CENTER OF SAN FRANCISCO BAY AREA 3550 HILLCREST ROAD EL SOBRANTE, CALIFORNIA 94803 CLIENT								
THE SIKH CENTER EL SOBRANTE, CA PROJECT TITLE								
TITLE PHASE4- LEVEL 1 - PARKING PLAN								
DATE 28/02/07								
SCALE 1/16" = 1'-0"								
SHEET NO. A - 45								

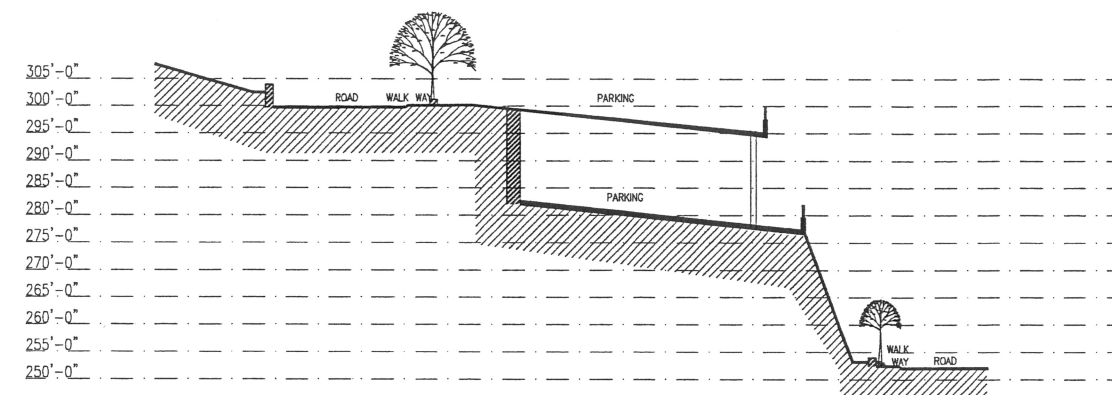

1 PARKING SECTION A
SCALE 1/16"=1'-0"

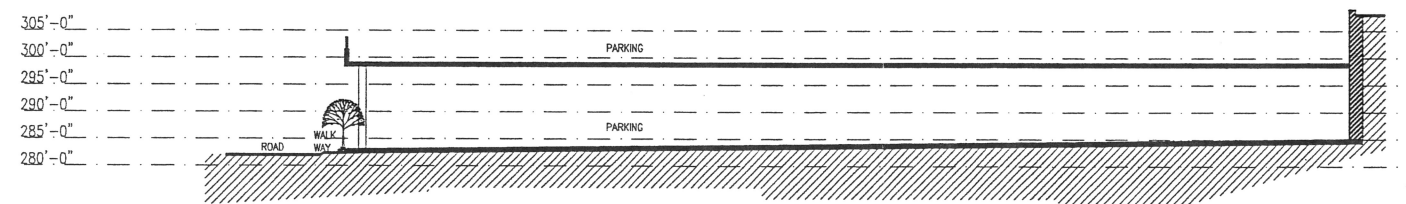

2 PARKING SECTION B
SCALE 1/16"=1'-0"

SUBMITTAL FOR LAND USE PERMIT

[illegible]

CERTIFIED BY

ARCHITECT

MOHINDER SINGH DATTA

THE SIKH CENTER
OF SAN FRANCISCO
BAY AREA

3550 HILLCREST ROAD
EL SOBRANTE, CALIFORNIA 94803
CLIENT

BUILDING

THE SIKH CENTER
EL SOBRANTE, CA

PROJECT TITLE

	TITLE
--	-------

PHASE4-SECTIONS A-B

DATE _____

28/02/07

SCALE

$$1/16'' = 1' - 0''$$

SHEET NO.

A - 47