
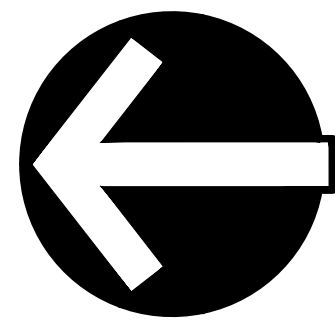


GENERAL PLAN COMPARISON


GENERAL PLAN ABBREVIATION	GENERAL PLAN DESIGNATION	ACREAGE
SM	SINGLE FAMILY MEDIUM	46.3
SH	SINGLE FAMILY HIGH	34.0
WA	WATER	46.8
PS	PUBLIC/SEMI-PUBLIC	0.5
OS	OPEN SPACE	43.6
NUMBER OF WATERFRONT HOMES		116
NUMBER OF NON-WATERFRONT HOMES		176
TOTAL NUMBER OF HOMES		292

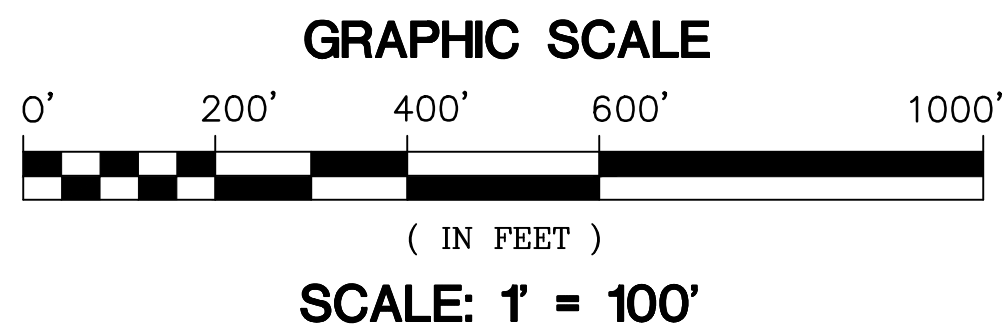

PREVIOUSLY APPROVED FINAL DEVELOPMENT PLAN (PLANS OCTOBER 2009)
APPROVED BY BOARD OF SUPERVISORS 12/3/13

GENERAL PLAN ABBREVIATION	GENERAL PLAN DESIGNATION	ACREAGE	NET CHANGE
SM	SINGLE FAMILY MEDIUM	42.3	-4.0
SH	SINGLE FAMILY HIGH	45.5	+11.5
WA	WATER	37.6*	-9.2*
PS	PUBLIC/SEMI-PUBLIC	0.5	0
OS	OPEN SPACE	45.3	+1.7
NUMBER OF WATERFRONT HOMES		105	-11
NUMBER OF NON-WATERFRONT HOMES		187	+11
TOTAL NUMBER OF HOMES		292	

*9.7 ACRES CONSIST OF OPEN WATER, WHICH IS LOCATED AT THE BACK OF THE WATERFRONT LOTS (LIKE EXISTING DISCOVERY BAY LOTS). THIS WATER AREA IS PART OF THE LOTS. IF THIS AREA IS INCLUDED, THEN THE PROJECT WILL HAVE 47.3 ACRES FOR WATER ACREAGE.

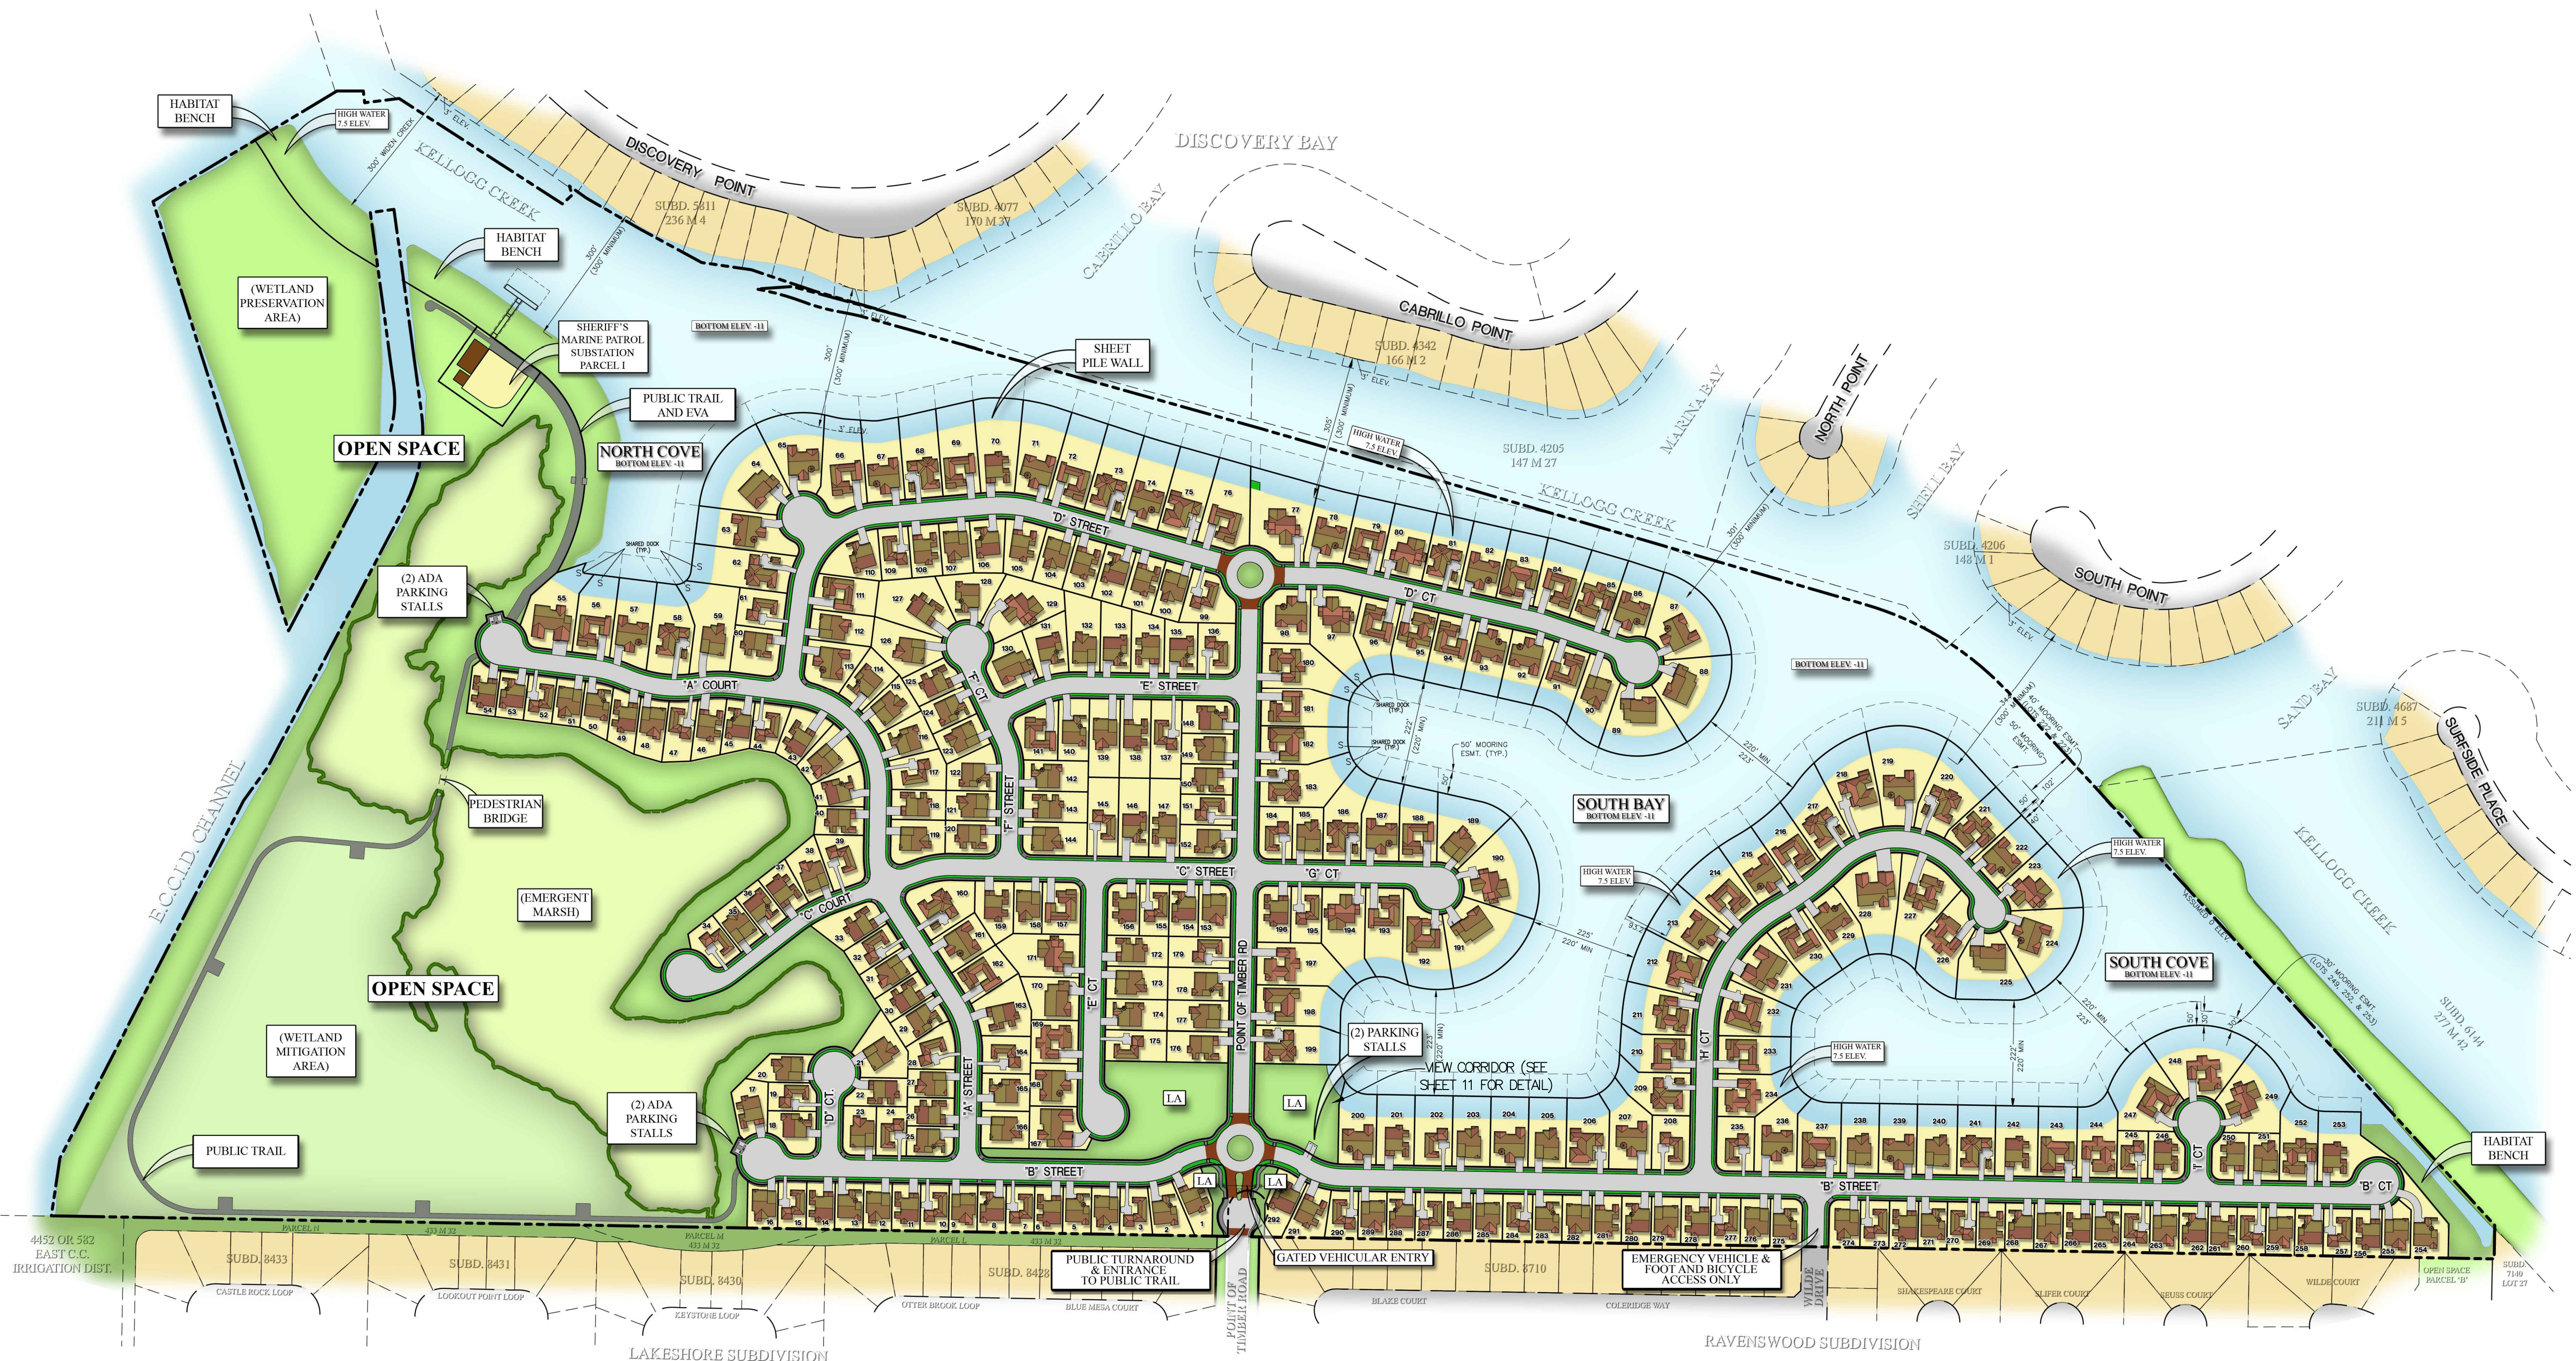

Property of dk CONSULTING
DO NOT REPRODUCE
Additional Information including Property Lines, Ownership, Acreage, Topography, etc. Covering this area is available from dk CONSULTING

SHEET INDEX	
NO.	DESCRIPTION
1	COMPARISON PLAN (MODIFIED FDP COMPARED TO OCT. 2009 FDP [DP 04-3062])
2	REGIONAL CONTEXT AERIAL
3	LOCAL AERIAL (INCLUDING EXISTING AND PROPOSED GENERAL PLAN & ZONING DESIGNATIONS)
4	COMPARISON PLAN (MODIFIED VTM COMPARED TO OCT. 2009 VTM [SD 06-9010])
5	MODIFICATION TO THE PRELIMINARY AND FINAL DEVELOPMENT PLAN
6	BOUNDARY & TOPOGRAPHY FOR TENTATIVE MAP (INCLUDING SOILS, FEMA & EXISTING TREE INFORMATION)
7	VESTING TENTATIVE MAP & PRELIMINARY GRADING PLAN
8	MOORING AREA PLAN
9	BANK HABITAT PLAN
10	DELINEATION MAP
11	TRAILS, 8' SIDEWALKS & VIEW FENCING
12	STREET, OPEN SPACE, WATER, MARINE PATROL SUBSTATION & LANDSCAPE PARCELS
13	LANDSCAPE SITE PLAN





SUBDIVISION 9010 REGIONAL CONTEXT AERIAL

MODIFICATION TO THE FINAL DEVELOPMENT PLAN AND
VESTING TENTATIVE MAP SUBMITTAL

PANTAGES BAYS

A RESIDENTIAL COMMUNITY WITH
INDIVIDUAL DOCKS AND DEEP WATER ACCESS

SE 1/4 SECTION 23, T. 1 N., R. 3 E., &
NE 1/4 SECTION 26, T. 1 N., R. 3 E., M.D.B. & M.

CONTRA COSTA COUNTY, CALIFORNIA

BY
PANTAGES AT DISCOVERY BAY, LLC

OCTOBER, 2009
MODIFIED MARCH, 2014

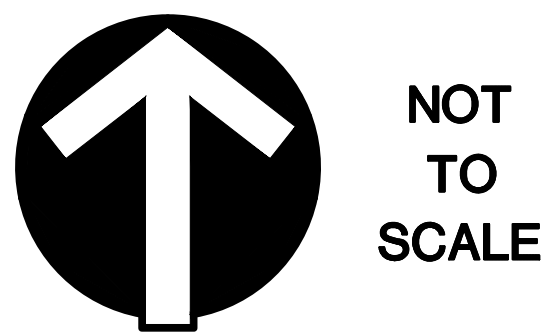


PHOTO BY: American Aerial, Inc.
PHOTO DATE: FEBRUARY, 2014



REGIONAL CONTEXT AERIAL
SHEET 2 OF 13

SUBDIVISION 9010
LOCAL AERIAL*

* WITH EXISTING & PROPOSED
GENERAL PLAN AND ZONING DESIGNATIONS

MODIFICATION TO THE FINAL DEVELOPMENT PLAN AND
VESTING TENTATIVE MAP SUBMITTAL

PANTAGES BAYS

A RESIDENTIAL COMMUNITY WITH
INDIVIDUAL DEEP WATER ACCESS

SE 1/4 SECTION 23, T. 1 N., R. 3 E., &
NE 1/4 SECTION 26, T. 1 N., R. 3 E., M.D.B. & M.

CONTRA COSTA COUNTY, CALIFORNIA

BY
PANTAGES AT DISCOVERY BAY, LLC

OCTOBER, 2009
MODIFIED MARCH, 2014



LEGEND

DESCRIPTION	PROPOSED	EXISTING
GENERAL PLAN	WA P-1	AL A-2
ZONING		
SUBDIVISION BOUNDARY	---	---
PARCEL/LOT LINE	---	---
RIGHT OF WAY LINE	---	---

GENERAL PLAN ABBREVIATION	GENERAL PLAN DESIGNATION	ACREAGE	DENSITY RANGE	ACTUAL DENSITY*
SM	SINGLE MEDIUM	42.3	3.0-4.9	3.3
SH	SINGLE HIGH	45.5	5.0-7.2	5.5
WA	WATER	37.6		
PS	PUBLIC/SEMI-PUBLIC	0.5		
OS	OPEN SPACE	45.3		

NOTE:

- EAST CONTRA COSTA IRRIGATION DISTRICT (ECCID) SHALL RETAIN FEE SIMPLE OWNERSHIP OF THIS PARCEL AND CONVEY AN EASEMENT TO PANTAGES AT DISCOVERY BAY, LLC OR ASSIGNEE FOR COMPLETION OF CREEK BANK CHANGES AND THEIR MAINTENANCE.
- WATER LINE IS DEPICTED AT PROPERTY LINE AS SHOWN ON THIS MAP. FINAL LOCATION OF WATER LINE AS IT RELATES TO PROPERTY LINE SHALL BE FINALIZED AND APPROVED ON THE FINAL MAP.

* SEE SHEET 1

PHOTO BY: American Aerial, Inc.
PHOTO DATE: FEBRUARY, 2014
Property of dk CONSULTING
DO NOT REPRODUCE
Additional Information including Property Lines, Ownership, Acreage, Topography, etc. Covering this area is available from dk Associates, Inc.



LOCAL AERIAL*
SHEET 3 OF 13

* INCLUDING EXISTING & PROPOSED
GENERAL PLAN AND ZONING DESIGNATIONS

PANTAGES
BAYS



\\FS1\DK_Files\Projects\2002\021001\dwg\lm\0201-02-rm_aerial_small.dwg 3/26/2014 9:07 AM

SUBDIVISION 9010 COMPARISON PLAN

MODIFICATION TO THE
VESTING TENTATIVE MAP SUBMITTAL

PANTAGES BAYS

A RESIDENTIAL COMMUNITY WITH
INDIVIDUAL DOCKS AND DEEP WATER ACCESS

CONTRA COSTA COUNTY, CALIFORNIA

BY

PANTAGES AT DISCOVERY BAY, LLC



OCTOBER, 2009

MODIFIED SEPTEMBER, 2014

LEGEND

DESCRIPTION	PROPOSED	EXISTING	DESCRIPTION	PROPOSED	EXISTING
SITE BOUNDARY	—	—	LOT/PARCEL AREA	SF/AC	SF/AC
LOT LINE	—	—	STREET SLOPE	—	—
RIGHT OF WAY LINE	—	—	BANK GRADIENT	2:1	2:1
STREET CENTER LINE	—	—	PC-FC WIDTH	40'	40'
CONTOUR LINE	—	—	R/W WIDTH	56'	56'
100-YEAR BFE	—	—	STORM DRAIN EASEMENT	SDE	SDE
TOP/TOE OF BANK	—	—	SANITARY SEWER EASEMENT	SSE	SSE
LIMIT OF GRADING LINE	—	—	WATER LINE EASEMENT	WLE	EX.WLE
EASEMENT LINE	—	—	PUBLIC ACCESS EASEMENT	PAE	PAE
FACE OF CURB	—	—	EMERGENCY ACCESS EASEMENT	EVA	EVA
SIDEWALK	—	—	OVERLAND RELEASE	OR	OR
MOORING EAS.	—	—	LANDSCAPE AREA	LA	LA
BOT. WALL	—	—	BASE FLOOD ELEVATION	BFE	BFE
TOE 2:1 SLOPE EL. -11.0	—	—			
EMERGENT MARSH	—	—			
WETLAND MITIGATION AREA	—	—			

PREVIOUSLY APPROVED VTM (OCTOBER, 2009/APPROVED DECEMBER, 2013)

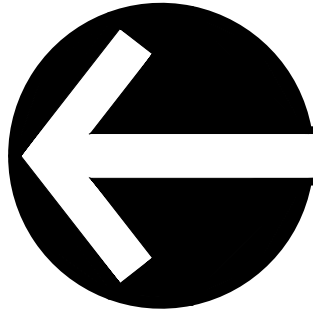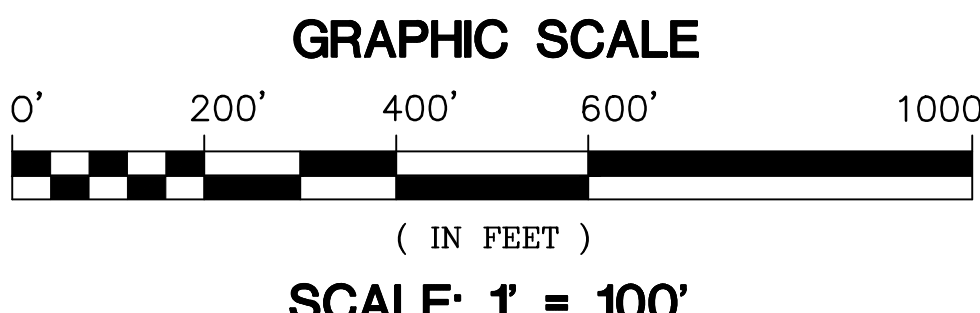

AVERAGE & MINIMUM LOT SIZE BY TYPE

	100' LOTS	90' LOTS	80' LOTS	60' LOTS
AVERAGE LOT SIZE	12,895 S.F.	13,668 S.F.	12,966 S.F.	6,535 S.F.
MINIMUM LOT SIZE	10,910 S.F.	11,960 S.F.	10,540 S.F.	6,000 S.F.

LOTS BY TYPE

90' X 140' LOTS	124-137
80' X 140' LOTS	56-58, 60-69, 70-71, 73-78, 80-82, 94-99, 101, 103-115, 117-123, 139-146, 147-153, 183-187, 177-178, 178, 180-198, 249-253.
100' X 110' LOTS	55, 59, 69, 72, 79, 100, 102, 116, 146, 177, 179.
60' X 100' LOTS	1-54, 83-93, 154-162, 168-170, 199-248, 254-292.
SHARED DOCKS	55 & 56, 58 & 60, 78 & 80, 101 & 103, 115 & 177, 145 & 147, 167 & 171, 178 & 180, 198 & 249.

LAND USE SUMMARY

LOTS	62.9 AC. (36.7%)
STREETS*	17.4 AC. (10.2%)
OTHER PARCELS**	90.9 AC. (53.1%)
SITE	171.2 AC. (100%)
* PARCEL "A".	
** PARCELS "B" THROUGH "J" (CREEK, BAYS, COVES, OPEN SPACES, LANDSCAPE AREAS, AND MARINE PATROL SUBSTATION).	

LOTS BY ACCESS

WATER ACCESS (W/DOCKS)	116*
NON-WATER ACCESS	178
TOTAL LOTS	292
* 16 LOTS HAVE SHARED DOCKS (SHOWN BY "S" ON LOT)	

LOT YIELD BY TYPE

90' X 140' LOTS	15
80' X 140' LOTS	100
100' X 110' LOTS	11
60' X 100' LOTS	166
TOTAL LOTS	292
* MINIMUM WIDTH AT CRITICAL SETBACK	

DENSITY TABULATION

SITE ACREAGE	171.2
PARCEL ACREAGE ¹	90.9
"GROSS" ACREAGE ²	80.3
"NET" ACREAGE ³	60.2 LOTS DENSITY
MED. DENS. AREA (NET)	34.7 126 3.6
HIGH DENS. AREA (NET)	25.5 166 6.5
1 OPEN SPACE, WATER, PUBLIC AND LANDSCAPE PARCELS.	
2 SITE = PARCELS = GROSS	
3 NET = 75% OF GROSS	

AVERAGE & MINIMUM LOT SIZE BY TYPE

	100' LOTS	90' LOTS	80' LOTS	60' LOTS
AVERAGE LOT SIZE	15,473 S.F.	12,572 S.F.	12,935 S.F.	8,402 S.F.
MINIMUM LOT SIZE	9,603 S.F.	7,821 S.F.	7,863 S.F.	6,000 S.F.

LOTS BY TYPE

90' X 100' LOTS	18, 28, 58, 63, 66, 80, 119, 122, 130, 141, 167-171, 180, 183, 194, 197, 206-207, 209, 226, 234, 236-237, 242
80' X 100' LOTS	41-43, 56-57, 59, 62, 67-69, 72-75, 78-79, 91-97, 89-96, 98, 105, 113, 136, 157, 159, 161, 163, 181-182, 186-188, 193, 198-205, 208, 210-217, 221-222, 229-230, 233, 235, 238-241, 243-244, 247-249, 252
100' X 100' LOTS	55, 60, 76-77, 97, 110, 160, 192, 227-228, 231-232, 253
60' X 100' LOTS	1-17, 18-27, 29-40, 44-54, 61, 64-65, 70-71, 88, 99-104, 106-109, 111-112, 114-118, 120-121, 123-129, 131-135, 137-140, 142-156, 158, 162, 164-166, 172-179, 184-185, 189-191, 195-196, 218-220, 223-225, 245-246, 250-251, & 254-292
SHARED DOCKS	55 & 56, 59 & 62, 97 & 180, 182 & 183

LAND USE SUMMARY

LOTS	69.1 AC. (40.4%)
STREETS*	18.7 AC. (10.9%)
OTHER PARCELS**	83.4 AC. (48.7%)
SITE	171.2 AC. (100%)
* PARCEL "A".	
** PARCELS "B" THROUGH "J" (CREEK, BAYS, COVES, OPEN SPACES, LANDSCAPE AREAS, AND MARINE PATROL SUBSTATION).	

LOTS BY ACCESS

WATER ACCESS (W/DOCKS)	105*
NON-WATER ACCESS	187
TOTAL LOTS	292
* 8 LOTS HAVE SHARED DOCKS (SHOWN BY "S" ON LOT)	

LOT YIELD BY TYPE

90' X 140' LOTS	27
80' X 140' LOTS	78
100' X 110' LOTS	13
60' X 100' LOTS	174
TOTAL LOTS	292
* MINIMUM WIDTH AT CRITICAL SETBACK	

DENSITY TABULATION

SITE ACREAGE	171.2
PARCEL ACREAGE ¹	83.4
"GROSS" ACREAGE ²	87.8
"NET" ACREAGE ³	65.9 LOTS DENSITY
MED. DENS. AREA (NET)	31.7 105 3.3
HIGH DENS. AREA (NET)	34.2 187 5.5
1 OPEN SPACE, WATER, PUBLIC AND LANDSCAPE PARCELS.	
2 SITE = PARCELS = GROSS	
3 NET = 75% OF GROSS	

* 9.7 ACRES CONSIST OF OPEN WATER, WHICH IS LOCATED AT THE BACK OF THE WATERFRONT LOTS. THIS WATER AREA IS PART OF THE LOTS (LIKE EXISTING DISCOVERY BAY LOTS). IF THIS AREA IS INCLUDED, THEN THE PROJECT WILL HAVE 93.1 ACRES FOR PARCEL ACREAGE.

MODIFIED VTM (MARCH, 2014)



COMPARISON PLAN
(MODIFIED VTM COMPARED TO
OCT. 2009 VTM [SD 06-9010])

SHEET 4 OF 13

SUBDIVISION 9010
VESTING TENTATIVE MAP &
PRELIMINARY GRADING PLAN

MODIFICATION TO THE FINAL DEVELOPMENT PLAN AND
VESTING TENTATIVE MAP SUBMITTAL

PANTAGES BAYS

A RESIDENTIAL COMMUNITY WITH
INDIVIDUAL DOCKS AND DEEP WATER ACCESS




CONTRA COSTA COUNTY, CALIFORNIA

BY

PANTAGES AT DISCOVERY BAY, LLC

OCTOBER, 2009


MODIFIED SEPTEMBER, 2014

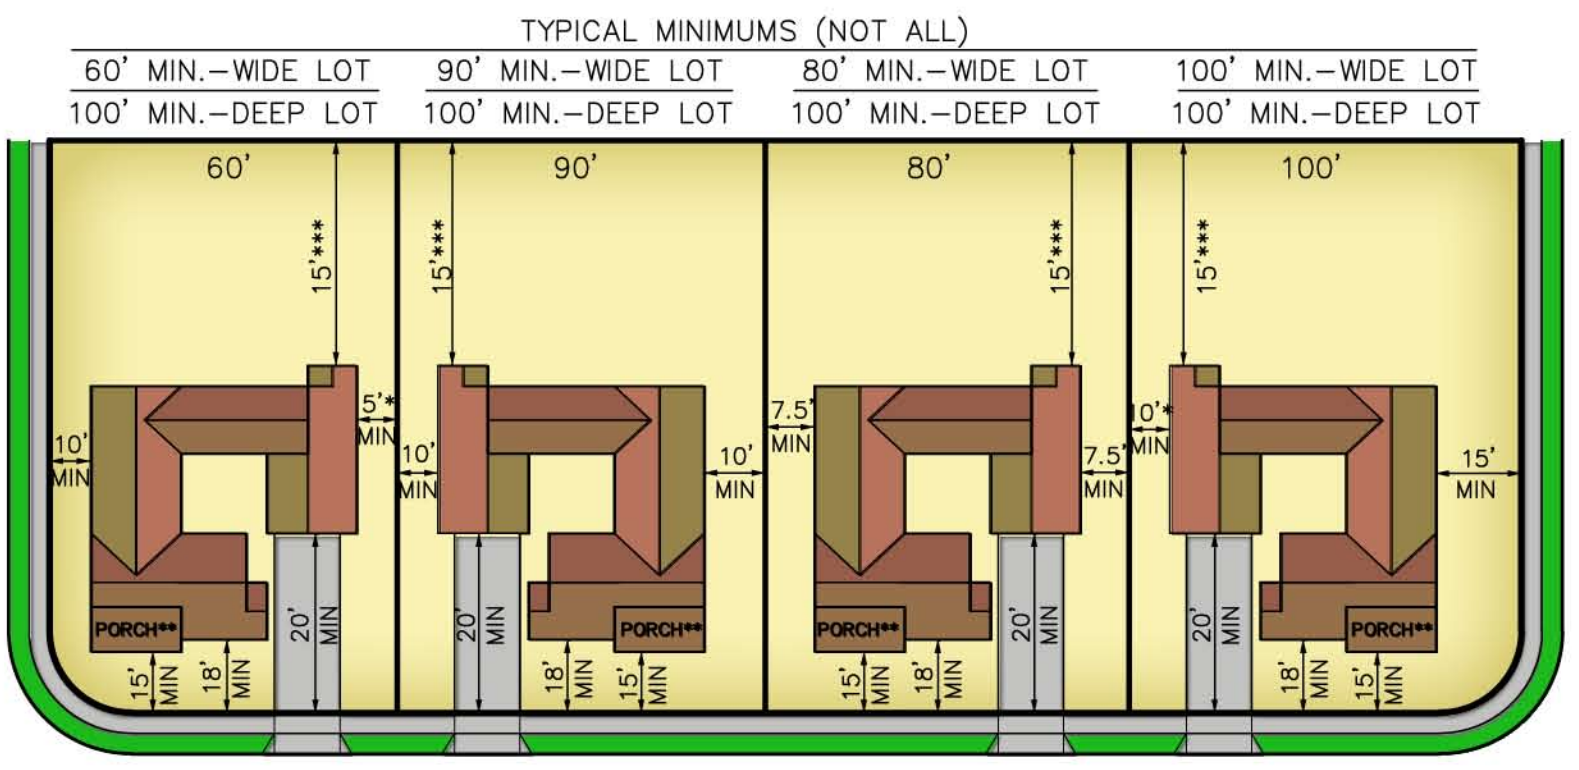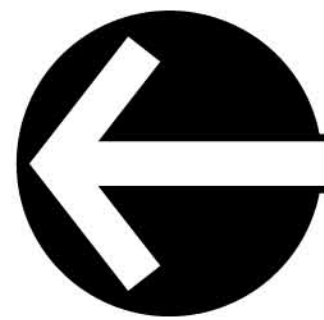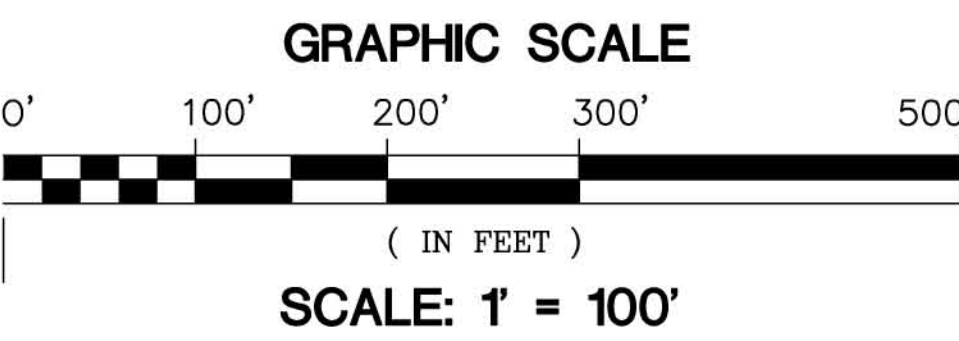

- * FOR BOTH SIDERYARDS OF NON-CORNER LOT WITH THE EXCEPTION OF LOTS 262, 263, 266, 267, 270 & 271. THESE LOTS SHALL BE 10' ON BOTH SIDES.
** FOR PORCH OR SIDE-ENTRY GARAGE ONLY.
*** 20' REAR SETBACK FOR WATER LOTS MEASURED FROM RETAINING WALL AT BACK OF LOT.

TYPICAL SETBACKS


CRITICAL SETBACKS: MINIMUM LOT WIDTH MEASURED AT 20' FRONT SETBACK

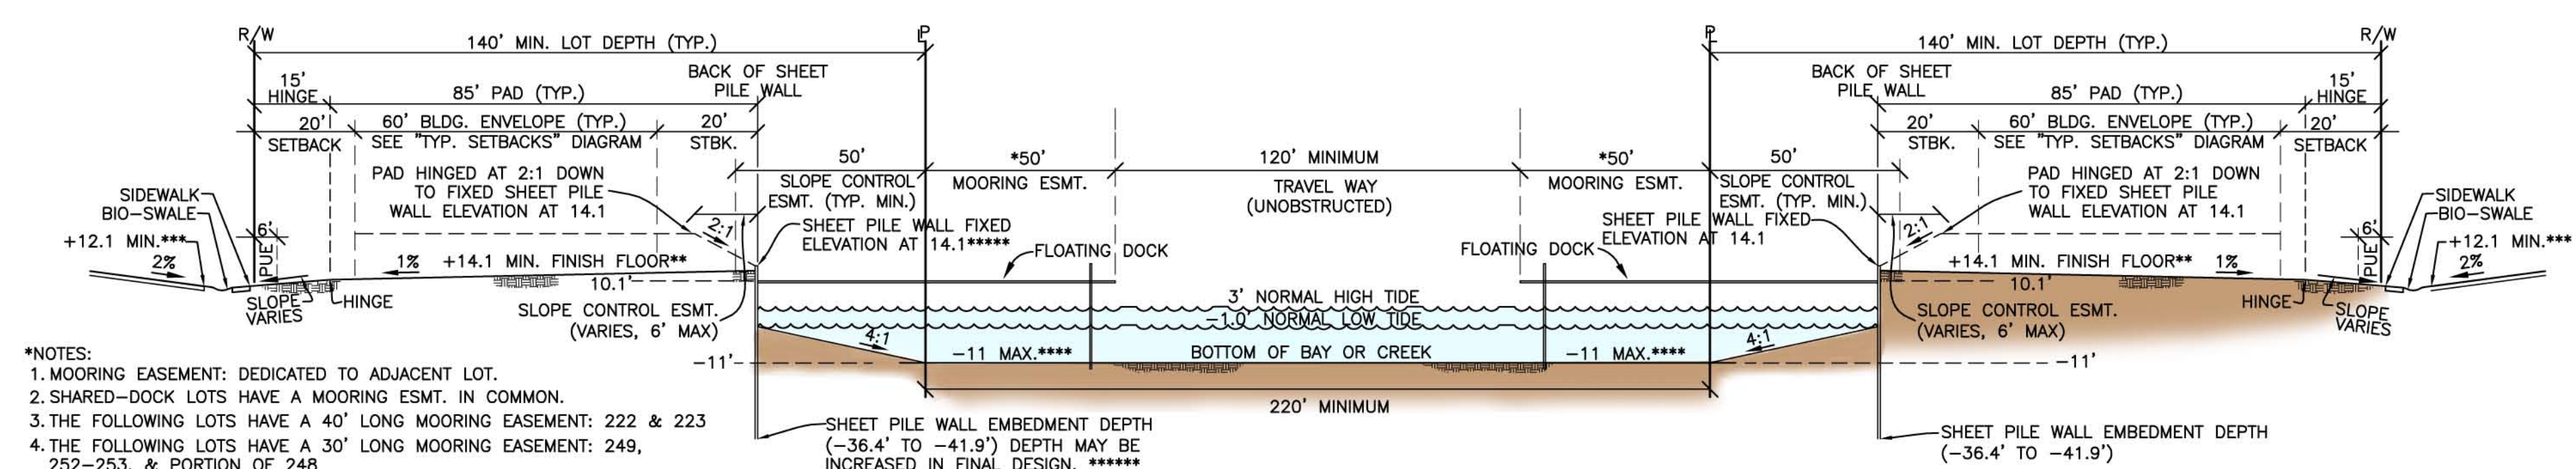


TYPICAL BAY, SHEET PILE, SLOPE CLEARANCE

NOT TO SCALE

- *NOTES:
1. MOORING EASEMENT: DEDICATED TO ADJACENT LOT.
2. SHARED-DOCK LOTS HAVE A MOORING EASEMENT IN COMMON.
3. THE FOLLOWING LOTS HAVE A 40' LONG MOORING EASEMENT: 222 & 223
4. THE FOLLOWING LOTS HAVE A 30' LONG MOORING EASEMENT: 249, 252-253, & PORTION OF 248
5. MOORING EASEMENTS SUBJECT TO CHANGE AS APPROVED BY RECLAMATION DISTRICT NO. 800.
** BASED UPON 2' FREEBOARD TO FINISHED FLOOR AT THE 100-YEAR EVENT (+12.1') AND FOUNDATION SECTION OF MIN. 1'.
*** 12.1' IS THE MINIMUM STREET ELEVATION, WHICH IS AT THE 100-YEAR FLOOD ELEVATION.
**** TO INCREASE PAD DEPTHS FOR WATERFRONT LOTS (FOR EXAMPLE, ALONG KELLOGG CREEK), APPLICANT MAY ELEVATE IN THE FINAL MAP AND IMPROVEMENT PLANS TO RELOCATE THE SHEET PILE WALLS CLOSER TO OR AT REAR LOT PROPERTY LINES, WITH FINAL STRUCTURAL DESIGN AND LOCATION OF THE SHEET PILE WALLS SUBJECT TO REVIEW AND APPROVAL OF RECLAMATION DISTRICT 800 AND CONTRA COSTA COUNTY.
***** WALL DEPTHS MAY VARY IN FINAL DESIGN DUE TO SITE CONDITIONS FOUND DURING CONSTRUCTION OR DUE TO HORIZONTAL MODIFICATIONS TO INCREASE PAD DEPTH.

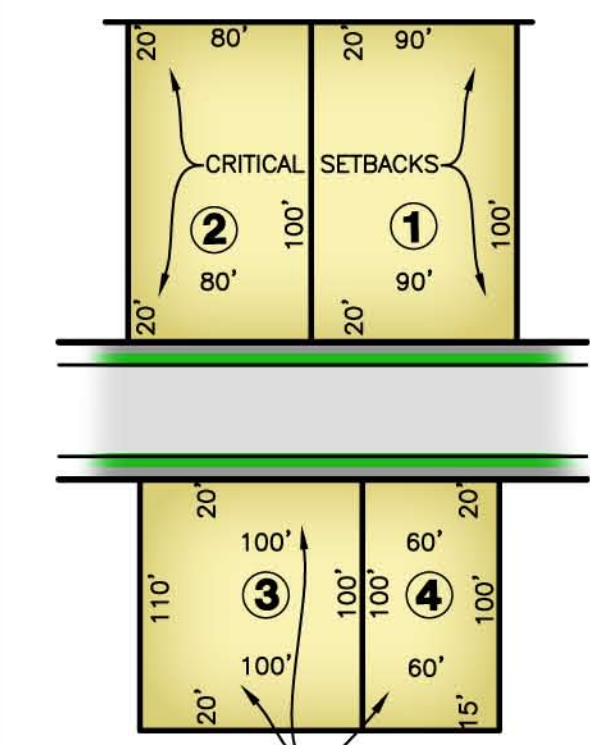

- TYPICAL LOT DIMENSIONS
NOT TO SCALE
1. 90' x 100' LOT (WATER ACCESS AND NON-WATER LOTS)
2. 80' x 100' LOT (WATER ACCESS AND NON-WATER LOTS)
3. 100' x 100' LOT (WATER ACCESS AND NON-WATER LOTS)
4. 80' x 100' LOT (WATER ACCESS AND NON-WATER LOTS)

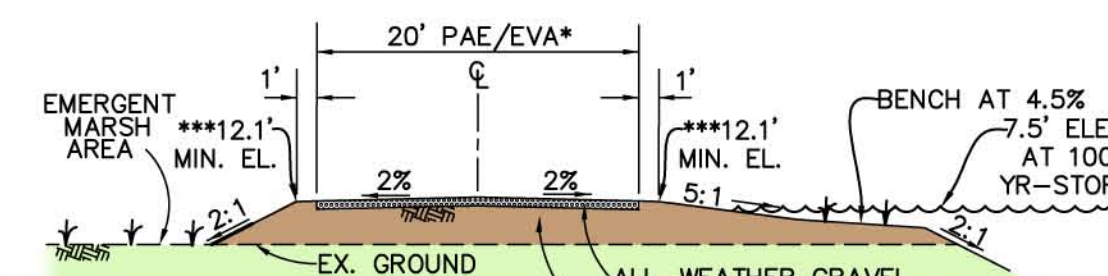

- PAE & EVA SECTION
NOT TO SCALE
* PAE = PUBLIC ACCESS EASEMENT
* EVA = EMERGENCY ACCESS EASEMENT
* DIAMETER, NUMBER & LOCATION TO BE DETERMINED
*** 12.1' IS THE MINIMUM ELEVATION OF THE PAE/EVA, WHICH IS AT THE 100-YEAR FLOOD ELEVATION.

AVERAGE & MINIMUM LOT SIZE BY TYPE

	100' LOTS	80' LOTS	60' LOTS
AVERAGE LOT SIZE	15,473 S.F.	12,572 S.F.	8,402 S.F.
MINIMUM LOT SIZE	9,603 S.F.	7,821 S.F.	6,000 S.F.

LOTS BY TYPE

90' X 100' LOTS:	18, 28, 58, 63, 66, 80, 119, 122, 130, 141, 167-171, 180, 183, 194, 197, 206-207, 209, 226, 234, 236-237, 242
80' X 100' LOTS:	41-43, 56-57, 59, 62, 67-69, 72-75, 78-79, 81-87, 89-96, 98, 105, 113, 136, 157, 159, 161, 163, 181-182, 186-188, 193, 198-205, 208, 210-217, 221-222, 229-230, 233, 235, 238-241, 243-244, 247-249, 252
100' X 100' LOTS:	55, 60, 76-77, 97, 110, 160, 192, 227-228, 231-232, 263
60' X 100' LOTS:	1-17, 19-27, 29-40, 44-54, 61, 64-65, 70-71, 88, 98-104, 106-109, 111-112, 114-116, 120-121, 123-129, 131-135, 137-140, 142-156, 158, 162, 164-166, 172-179, 184-185, 189-191, 195-196, 218-220, 223-225, 245-246, 250-251, & 254-292
SHARED DOCKS:	55 & 56, 59 & 62, 97 & 180, 182 & 183

LAND USE SUMMARY

LOTS	69.1 AC. (40.4%)
STREETS*	18.7 AC. (10.9%)
OTHER PARCELS**	83.4 AC. (48.7%)
SITE	171.2 AC. (100%)

- * PARCEL "A".
** PARCELS "B" THROUGH "J" (CREEK, BAYS, COVES, OPEN SPACES, LANDSCAPED AREAS, AND MARINE PATROL SUBSTATION).

LOTS BY ACCESS

WATER ACCESS (W/DOCKS)	105*
NON-WATER ACCESS	187
TOTAL LOTS	292
* 8 LOTS HAVE SHARED DOCKS (SHOWN BY "S" ON LOT)	

LOT YIELD BY TYPE

90' X 140' LOTS	27
80' X 140' LOTS	78
100' X 110' LOTS	13
60' X 100' LOTS	174
TOTAL LOTS	292
* MINIMUM WIDTH AT CRITICAL SETBACK	

DENSITY TABULATION

SITE ACREAGE	171.2
PARCEL ACREAGE*	83.4
GROSS* ACREAGE	87.8
NET* ACREAGE	65.9
WED. DENS. AREA (NET)	31.7 105 3.3
HIGH DENS. AREA (NET)	34.2 187 5.5
* OPEN SPACE, WATER, PUBLIC AND LANDSCAPE PARCELS.	
* SITE - PARCELS = GROSS	
* NET = 75% OF GROSS	



FINAL DEVELOPMENT PLAN

SHEET 5 OF 13



THE MEANDER LINE AND THE ORDINARY HIGH WATER MARK OF KELLOGG CREEK MAY HAVE CHANGED BY MAN-MADE MEANS. THE LOCATION OF THE ORDINARY HIGH WATER MARK MAY AFFECT THIS BOUNDARY.

AFFECT OF TERMS IN 4936 OR 167 AFFECT DRAINAGE MAINTENANCE ALONG NORTH PROPERTY LINE.

AFFECT OF AGREEMENT 5796 OR 446,7297 OR 453, 7297 OR 457,
0567 OR 20, 10570 OR 348, 12282 OR 637, 12316 OR 242, 12887 OR 28

AFFECTS MINERAL & DRILLING RIGHTS.

RIGHTS OF PUBLIC OVER WATERWAYS.

BASIS OF BEARINGS:
BASIS OF BEARINGS TAKEN BETWEEN TWO STANDARD STREET MONUMENTS
TAKEN AS N 06°24'36"E AS SHOWN ON THE MAP OF SUBDIVISION 5811
RECORDED MARCH 18, 1980, IN BOOK 236 OF MAPS AT PAGE 4.

BENCH MARK:
BM 3866 C.C.CO. FASTENER & TAG ON IRRIGATION BOX AT THE
INT. OF BIXLER & PNT. OF TIMBER ROAD. ELEV.= 15.170
VERTICAL CONTROL DATUM IS "MEAN SEA LEVEL".

ASSESSOR'S PARCEL NO.'S:

004-010-006
004-032-005, 006, 007, 062
011-220-010, 017, 018
011-230-006, 007

FEMA'S FLOOD INSURANCE RATE MAP, COMMUNITY PANEL 400 OF 625
(REFERENCE DATE: JULY 16, 1987) SHOWS:

ZONE A2 (EL. 8): AREA OF 100-YEAR FLOOD; BASE FLOOD ELEVATION IS 8 FEET AND FLOOD HAZARD FACTORS ARE DETERMINED (DETAILED STUDY) ON APPROXIMATELY 160 ACRES.

ZONE A: AREA OF 100-YEAR FLOOD: BASE FLOOD ELEVATION AND FLOOD HAZARD FACTORS ARE NOT DETERMINED (NO DETAILED STUDY) ON APPROXIMATELY 2 ACRES. (SEE PT. OF TIMBER ROAD ENTRY AREA).

TOPOGRAPHY:

AERIAL TOPOGRAPHY BY:
AMERICAN AERIAL MAPPING, INC
FLOWN: 11/1/05
CONTOUR INTERVAL: ONE FOOT

5
1

①
●
SCA

BOUNDARY LINE
EASEMENT LINE
ADJOINING PROPERTY LINE
MONUMENT LINE
MONUMENT LINE
RECORD REFERENCE
FOUND STANDARD STREET MONUMENT
RECLAMATION DIST. NO. 800 SLOPE
CONTROL AREA
FOUND RAILROAD SPIKE

EXISTING TREE(S)—REFER TO THE TREE
REPORT PREPARED BY HORTSCIENCE DATED
AUGUST 2006, ADDENDUM DATED AUGUST 23, 2007

MODIFICATION TO THE FINAL DEVELOPMENT PLAN AND VESTING TENTATIVE MAP SUBMITTAL

**A RESIDENTIAL COMMUNITY WITH
INDIVIDUAL DOCKS AND DEEP WATER ACCESS**

SE 1/4 SECTION 23, T. 1 N., R. 3 E., &
NE 1/4 SECTION 26, T. 1 N., R. 3 E., M.D.B. & M.

CONTRA COSTA COUNTY, CALIFORNIA


BY

PANTAGES AT DISCOVERY BAY, LLC

* INCLUDES SOILS, FEMA & EXISTING TREE INFORMATION

OCTOBER, 2009

MODIFIED MARCH, 2014

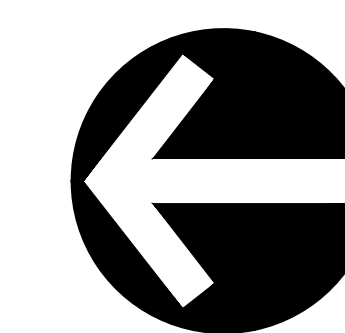


GRAPHIC SCALE

0' 100' 200' 300' 500'

(IN FEET)

SCALE: 1" = 100'

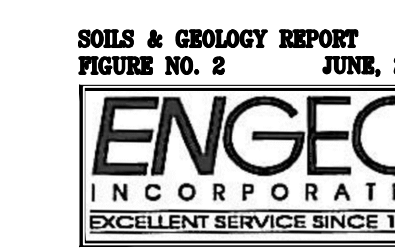

EXPLANATION

Qaf ARTIFICIAL FILL
Qymc ALLUVIUM OF MARSH CREEK
Qm2e DUNE SAND
■■■■■■■ GEOLOGIC CONTACT

[illegible]

CONSULTING
PLANNING • ENGINEERING • CONSTRUCTION

9311 San Miguel Drive, Suite 100, Walnut Creek, California 94596 (925) 932-6888 Tel. (925) 932-6889 Fax

BOUNDARY & TOPOGRAPHY FOR TENTATIVE MAP:

* INCLUDING SOILS, FEMA & EXISTING TREE INFORMATION

SHEET 6 OF 13

NOTES: OWNER: C & D DISCOVERY BAY, LLC AND WATERFRONT LOTS, LLC, 634 N. SANTA CRUZ AVE., SUITE 100 LOS GATOS, CA 95030 (408) 399-4330 OWNER CONTACT - DAVID LAZARES DEVELOPER: PANTAGES AT DISCOVERY BAY, LLC 634 N. SANTA CRUZ AVE., SUITE 100 LOS GATOS, CA 95030 (408) 399-4330 MANAGER - DAVID LAZARES ENGINEER/PLANNER: G&K CONSULTING, 1440 MARLA LANE, SUITE 200 WALNUT CREEK, CA 94596 (925) 932-8888 PROJECT ENGINEER - ANDREW PALFAY SOILS ENGINEER: ENERO INCORPORATED, 580 N. MILWAUKEE AVENUE, SUITE 4 RIFON, CA 95366 (206) 435-0610 PROJECT ENGINEER - STEVE HARRIS WETLAND CONSULTANT: GIBSON & SKORDAL, L.L.C., 2277 FAIR OAKS BLVD., SUITE 395 SACRAMENTO, CA 95825 (916) 569-1830 PRINCIPAL - KAREN SHAFFER ENVIRONMENTAL CONSULTANT: STILLWATER SCIENCES, 273 COUSTEAU PLACE, SUITE 400 DAVIS, CA 95616 (916) 460-7550 PRINCIPAL - SCOTT WILCOX EXISTING ZONING: A-2 PROPOSED ZONING: P-1 EXISTING USE: VACANT PROPOSED USE: RESIDENTIAL (SINGLE FAMILY DETACHED) UTILITIES: WATER SUPPLY: TOWN OF DISCOVERY BAY SEWER SERVICE: TOWN OF DISCOVERY BAY GAS & ELECTRIC: PACIFIC GAS & ELECTRIC TELEPHONE: SBC CONTOUR INTERVAL: EXISTING CONTOURS: 1 FOOT PROPOSED CONTOURS: 1 & 5 FEET

1. DEVELOPER RESERVES THE RIGHT TO FILE MULTIPLE FINAL MAPS.
2. PROPOSED STREETS ARE PRIVATE BUT DO ALLOW FOR PUBLIC PEDESTRIAN ACCESS. PUBLIC TURNAROUND AT POINT OF TURNER ROAD ENTRY PROVIDED BY PUBLIC ACCESS EASEMENT.
3. PARCEL "A" STREETS ARE PRIVATE, TO BE OWNED AND MAINTAINED BY THE HOMEOWNERS ASSOCIATION. PARCELS "E" STREET IS FOR PUBLIC VEHICULAR TURNAROUND PURPOSES.
4. PARCELS "B", "G", "H" & "J" ARE FOR LANDSCAPE PURPOSES, TO BE OWNED AND MAINTAINED BY THE HOMEOWNERS ASSOCIATION ("HOA") PARCELS "C" & "D" ARE FOR OPEN SPACE PURPOSES, TO BE OWNED BY THE TOWN OF DISCOVERY BAY COMMUNITY SERVICES DISTRICT ("CSD") OR BY HOA AND WILL BE MAINTAINED BY RECLAMATION DISTRICT NO. 800. PARCELS "I" IS TO BE OWNED AND MAINTAINED BY RECLAMATION DISTRICT NO. 800.
5. PARCELS "I" SHALL BE DEDICATED TO CONTRA COSTA COUNTY FOR USE AS A SHERIFF'S MARINE PATROL SUBSTATION AND DOCK.
6. WATER ACCESS LOTS INCLUDE SLOPE CONTROL EASEMENT COVERING SHEET PILE WALLS AND 2:1 SLOPES AT REAR OF LOT FOR ENFORCEMENT OF MAINTENANCE OR EMERGENCY REPAIRS BY REC. 800. THE 2:1 SLOPE SHEET PILE WALL AND 4:1 SLOPE TO THE BACK PROPERTY LINE SHALL BE THE MAINTENANCE RESPONSIBILITY OF THE HOME OWNER.
7. BLANKET EASEMENTS ENCOMPASSING STREET PARCELS "A" AND THE BOAT MOORING EASEMENTS (ME) ARE PRIVATE.
8. EASEMENTS FOR PEDESTRIAN ACCESS (PAE), SANITARY SEWER (SSE), WATER (WLE), DRY UTILITIES (PUE) AND LANDSCAPE (SSE), SLOPE CONTROL (SCC), AND BIO-SWALE MAINTENANCE ARE PUBLIC.
9. A 30' TO 50' MOORING EASEMENT, SUBJECT TO MODIFICATION BY RECLAMATION DISTRICT NO. 800, IS PROVIDED FOR EACH WATER ACCESS LOT WITH DOCK.
10. LOT DIMENSIONS ARE APPROXIMATE AND ARE SHOWN TO THE NEAREST ONE FOOT. LOT AREAS ARE APPROXIMATE AND ARE SHOWN TO THE NEAREST ONE SQUARE FOOT.
11. FENCE ROW/BOARD ALONG LOT LINE (NOT SHOWN) PROVIDES 1' MAXIMUM GRADE DIFFERENCE BETWEEN LOTS.
12. BANK SLOPE GRADIENTS ARE 2:1 UNLESS SHOWN OTHERWISE.
13. WATER SHOWN AT 7.5' ELEVATION (100-YEAR BASE FLOOD ELEVATION).
14. MINIMUM 10' BETWEEN SANITARY SEWER AND WATER LINES.
15. FIRE HYDRANT LOCATION DETERMINED BY FIRE DEPARTMENT AND WATER DISTRICT.
16. THE SOUTH EAST CONTRA COSTA IRRIGATION DISTRICT ("C.C.I.D.") BANK AND PANTAGES ISLAND BANKS WILL BE SCULPTED AND VEGETATED WITH APPROPRIATE SPECIES PER RECOMMENDATIONS FROM STILLWATER SCIENCES AND CONSISTENT WITH TERMS OF THE 404 PERMIT.
17. ALL EXISTING TREES ON THE SITE TO BE REMOVED WITHIN DEVELOPMENT AREAS AS NECESSARY. SEE SHEET 4.
18. BUILDING FINISH FLOOR ELEVATION TO BE A MINIMUM OF 2' ABOVE 100-YEAR FLOOD ELEVATION.
19. TABULATIONS BELOW INCLUDE THE PROPOSED ADDITION OF E.C.C.I.D. LANDS SHOWN.
20. MARSH, WETLAND, CREEK BANK AND OPEN SPACE AREAS TO BE COMPASSED BY CONSERVATION EASEMENT.
21. POINT OF TURNER RIGHT-OF-WAY, ON-SITE, VARIES CONTINUOUSLY, NO SECTION IS SHOWN.
22. CORNER LOT DIMENSIONS ALONG STREET-SIDE ARE PROJECTIONS TO COMMON POINT.
23. THERE WILL BE NO ON-STREET PARKING WITHIN THE CUL-DE-SAC BULBS WITH THE EXCEPTION OF ADA PARKING LOCATED AT THE BULBS ON "A" COURT AND "B" STREET.
24. THE BIO-SWALE IS 6' WIDE IN FRONT OF THE FOLLOWING LOTS: 127-131, 187-193, 218-222, 247-249, & 254-256.

AVERAGE & MINIMUM LOT SIZE BY TYPE

LOT TYPE	100' LOTS	90' LOTS	80' LOTS	60' LOTS
AVERAGE LOT SIZE	15,473 S.F.	12,572 S.F.	12,935 S.F.	8,402 S.F.
MINIMUM LOT SIZE	9,603 S.F.	7,821 S.F.	7,863 S.F.	6,000 S.F.

LOTS BY TYPE

LOT TYPE	100' LOTS	90' LOTS	80' LOTS	60' LOTS
80' X 100' LOTS	18, 28, 58, 63, 66, 80, 119, 122, 130, 141, 167-171, 180, 183, 194, 197, 206-207, 207, 226, 234, 236-237, 242, 41-43, 56-57, 59, 62, 67-69, 72-75, 78, 157, 159, 167, 169, 181-182, 188-189, 198-205, 208, 210-217, 221-222, 229-230, 233, 235, 238-241, 243-244, 247-249, 252			
100' X 100' LOTS	55, 60, 76-77, 97, 110, 160, 192, 227-228, 231-232, 253			
60' X 100' LOTS	1-19, 27, 29-40, 44-54, 61, 64-65, 70-71, 88, 99-104, 106-109, 111-112, 114-118, 120-121, 123-129, 131-135, 137-140, 142-156, 158, 162, 164-166, 172-179, 184-185, 189-191, 195-196, 200, 223-225, 245-246, 250-251, & 254-292			
SHARED DOCKS:	55 & 56, 59 & 62, 97 & 180, 182 & 183			

LAND USE SUMMARY

LAND USE	ACRES
LOTS	69.1 AC. (40.4%)
STREETS*	18.7 AC. (10.9%)
OTHER PARCELS**	83.4 AC. (48.7%)
SITE	171.2 AC. (100%)

* PARCELS "A", "B", "C", "D", "E", "F", "G", "H", "I", "J" (CREEK, BAYS, COVES, OPEN SPACES, LANDSCAPED AREAS, AND MARINE PATROL SUBSTATION).
** PARCELS "D" THROUGH "J" (CREEK, BAYS, COVES, OPEN SPACES, LANDSCAPED AREAS, AND MARINE PATROL SUBSTATION).

LOTS BY ACCESS

WATER ACCESS (W/DOCKS)	NON-WATER ACCESS
105*	187
TOTAL LOTS	292

* 8 LOTS HAVE SHARED DOCKS (SHOWN BY "S" ON LOT)

LOT YIELD BY TYPE

LOT TYPE	YIELD
90' X 140' LOTS	27
80' X 140' LOTS	78
100' X 110' LOTS	13
60' X 100' LOTS	174
TOTAL LOTS	292


* MINIMUM WIDTH AT CRITICAL SETBACK

DENSITY TABULATION

SITE ACREAGE	PARCEL ACREAGE*	GROSS ACREAGE*	NET ACREAGE*
171.2	83.4	87.8	65.9

DEVS. DENS. AREA (NET) 31.7 DENS. 3.3
HIGH DENS. AREA (NET) 34.2 DENS. 5.5
* OPEN SPACE, WATER, PUBLIC AND LANDSCAPE PARCELS.
* SITE = PARCELS + GROSS
* NET = 75% OF GROSS

AERIAL TOPOGRAPHY BY: AMERICAN AERIAL MAPPING, INC. FLOWN: 11/10/05

 

SUBDIVISION 9010

VESTING TENTATIVE MAP & PRELIMINARY GRADING PLAN

MODIFICATION TO THE FINAL DEVELOPMENT PLAN AND VESTING TENTATIVE MAP SUBMITTAL

PANTAGES BAYS

A RESIDENTIAL COMMUNITY WITH INDIVIDUAL DOCKS AND DEEP WATER ACCESS

CONTRA COSTA COUNTY, CALIFORNIA

BY PANTAGES AT DISCOVERY BAY, LLC

OCTOBER, 2009

MODIFIED SEPTEMBER, 2014

PAE & EVA SECTION

- PAE = PUBLIC ACCESS EASEMENT
- EVA = EMERGENCY ACCESS EASEMENT
- DIMENSIONS, NUMBER & LOCATION TO BE DETERMINED BY SOILS, TRAFFIC INDEX & COUNTY.
- 12.1 IS THE MINIMUM ELEVATION OF THE PAE/EVA, WHICH IS AT THE 2100 100-YEAR FLOOD ELEVATION.

56' ROAD SECTION - PRIVATE, WITH BIO-SWALE DETAIL

"A"-G STREET, "A"-B & "D"-F COURT

* SEE C.3 REPORT FOR PROPOSED CLEAN WATER TREATMENT. WIDE DRIVE (ON-SITE) CONTIGUOUS RAVENSWOOD SECTION.


43' ROAD SECTION - PRIVATE, WITH BIO-SWALE DETAIL

"C" COURT

* SEE C.3 REPORT FOR PROPOSED CLEAN WATER TREATMENT.

TYPICAL SETBACKS

CRITICAL SETBACKS: MINIMUM LOT WIDTH MEASURED AT 20' FRONT SETBACK.

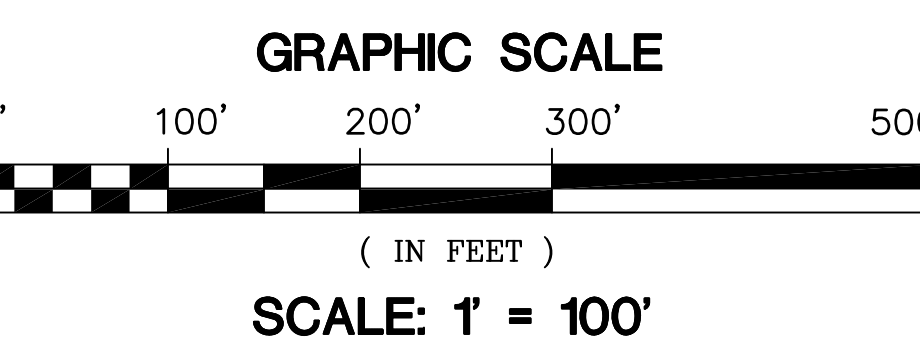

LEGEND	DESCRIPTION	PROPOSED	EXISTING	DESCRIPTION	PROPOSED	EXISTING
SITE BOUNDARY	LOT/PARCEL AREA	---	---	LOT/PARCEL AREA	SF/AC	SF/AC
LOT LINE	PAD ELEVATION @ HINGE	---	---	PAD ELEVATION @ HINGE	P 14.0	P 14.0
RIGHT OF WAY LINE	SPOT ELEVATION	---	---	SPOT ELEVATION	X 13.9	X 13.9
STREET CENTER LINE	HIGH-LOW POINT	---	---	HIGH-LOW POINT	11.3	11.3
CONTOUR LINE	ANAL. WIDTH	---	---	ANAL. WIDTH	4.0	4.0
100-YEAR BFE	R/W WIDTH	---	---	R/W WIDTH	56'	56'
TOP OF BANK	STREET SLOPE	---	---	STREET SLOPE	1%	1%
LIMIT OF GRADING LINE	BANK GRADIENT	---	---	BANK GRADIENT	2:1	2:1
EASEMENT LINE	FOOTC. WIDTH	---	---	FOOTC. WIDTH	4.0	4.0
FACE OF CURB	SANITARY SEWER EASEMENT	---	---	SANITARY SEWER EASEMENT	SSE	SSE
SIDEWALK	WATER LINE EASEMENT	---	---	WATER LINE EASEMENT	WLE	WLE
MOORING EAS. EL. -11.0	PUBLIC ACCESS EASEMENT	---	---	PUBLIC ACCESS EASEMENT	PAE	PAE
TOP SHEET PILE WALL EL. 14.1	OVERLAND RELEASE	---	---	OVERLAND RELEASE	ORA	ORA
BOAT SHEET PILE WALL EL. (-17)	LANDSCAPE AREA	---	---	LANDSCAPE AREA	LA	LA
BOAT SHEET PILE WALL EL. (-36.4 TO -41.9)	BASE FLOOD ELEVATION	---	---	BASE FLOOD ELEVATION	BFE	BFE
SANITARY SEWER LINE & MANHOLE		---	---			
STORM DRAIN LINE, MANHOLE, CATCH BASIN, ENDWALL		---	---			
WATER LINE		---	---			
EMERGENT MARSH		---	---			
WETLAND MITIGATION AREA		---	---			

EARTHWORK SUMMARY TABLE	
CUT	1,305,461 CUBIC YARDS
FILL	1,344,237 CUBIC YARDS
IMPORT	38,776 CUBIC YARDS
NOTE: IMPORT MAY NOT EXCEED IN ANY EVENT 90,007 CUBIC YARDS PER YEAR.	



SUBDIVISION 9010 MOORING AREA PLAN


MODIFICATION TO THE FINAL DEVELOPMENT PLAN AND
VESTING TENTATIVE MAP SUBMITTAL

PANTAGES BAYS


A RESIDENTIAL COMMUNITY WITH
INDIVIDUAL DOCKS AND DEEP WATER ACCESS
CONTRA COSTA COUNTY, CALIFORNIA

BY
PANTAGES AT DISCOVERY BAY, LLC

OCTOBER, 2009
MODIFIED SEPTEMBER, 2014

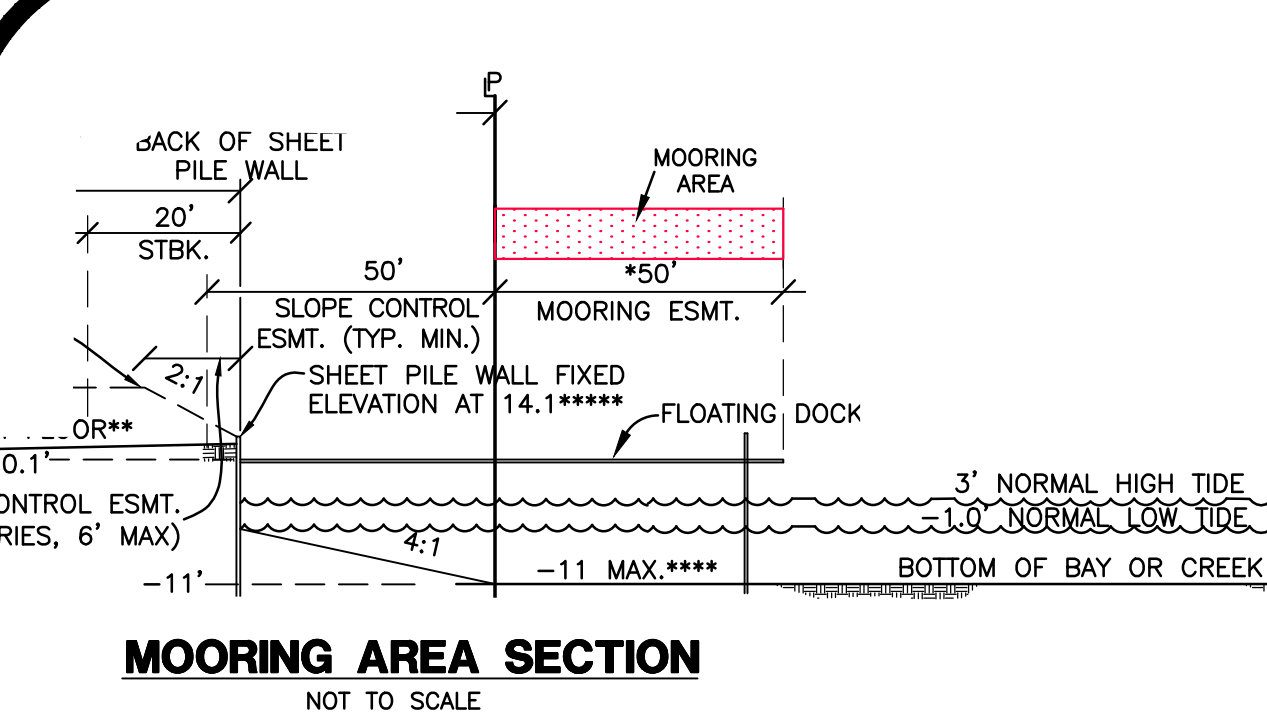


MOORING AREA SECTION
NOT TO SCALE

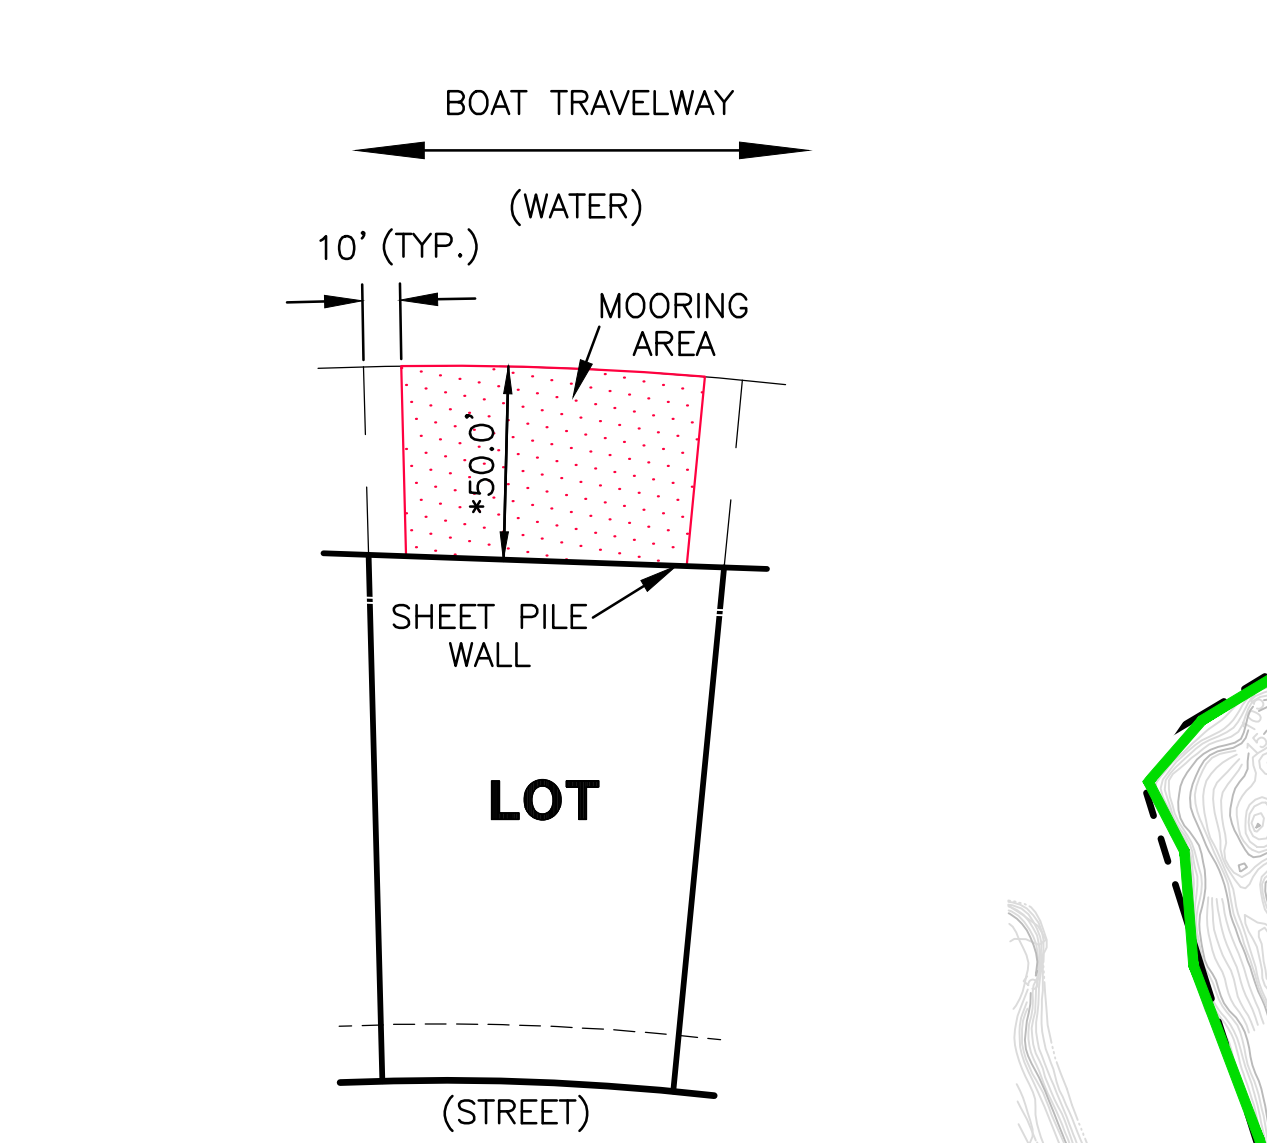


MOORING AREA DETAIL
NOT TO SCALE

- NOTES:
1. MOORING EASEMENT: DEDICATED TO ADJACENT LOT.
 2. SHARED-DOCK LOTS HAVE A MOORING ESMT. IN COMMON.
 3. THE FOLLOWING LOTS HAVE A 40' LONG MOORING EASEMENT: 222 & 223
 4. THE FOLLOWING LOTS HAVE A 30' LONG MOORING EASEMENT: 249, 252-253, & PORTION OF 248
 5. MOORING EASEMENTS SUBJECT TO CHANGE AS APPROVED BY RECLAMATION DISTRICT NO. 800.

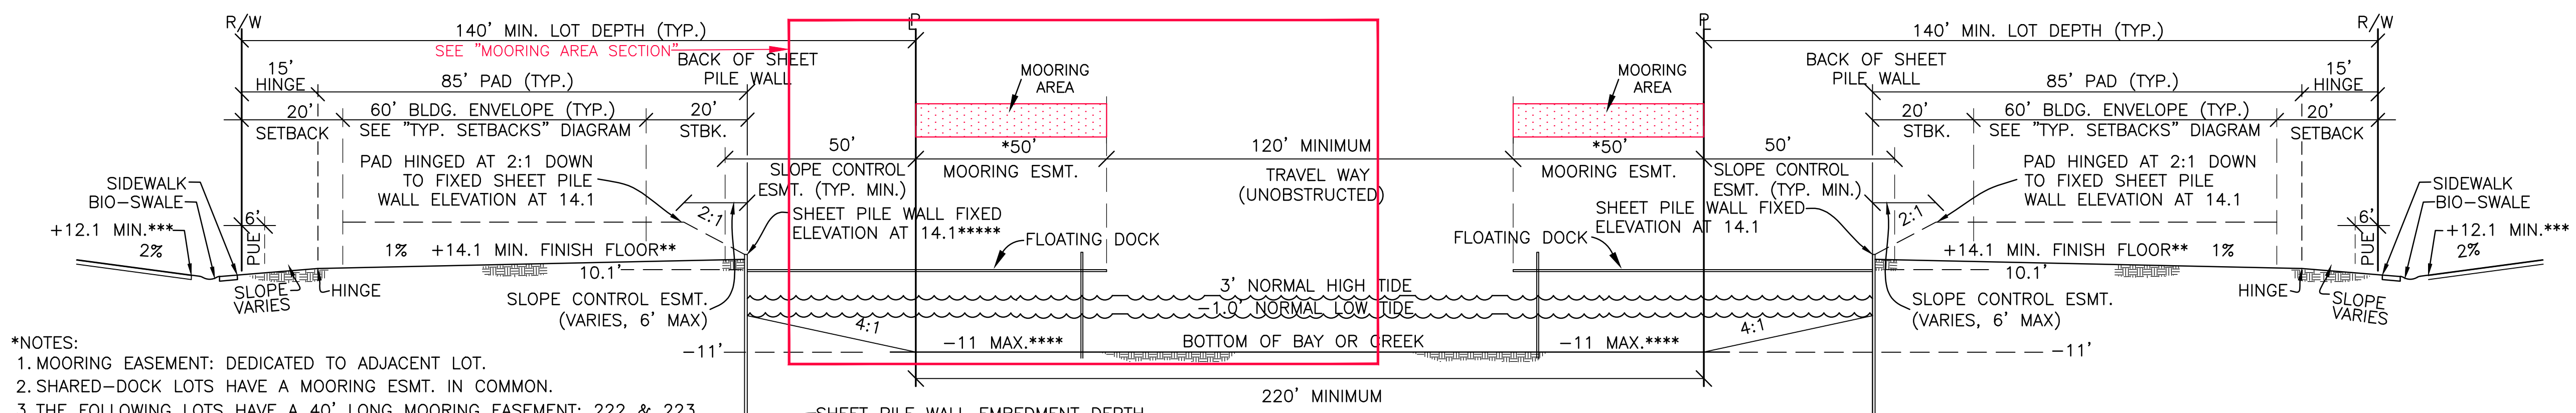



TYPICAL BAY, SHEET PILE, SLOPE CLEARANCE

NOT TO SCALE

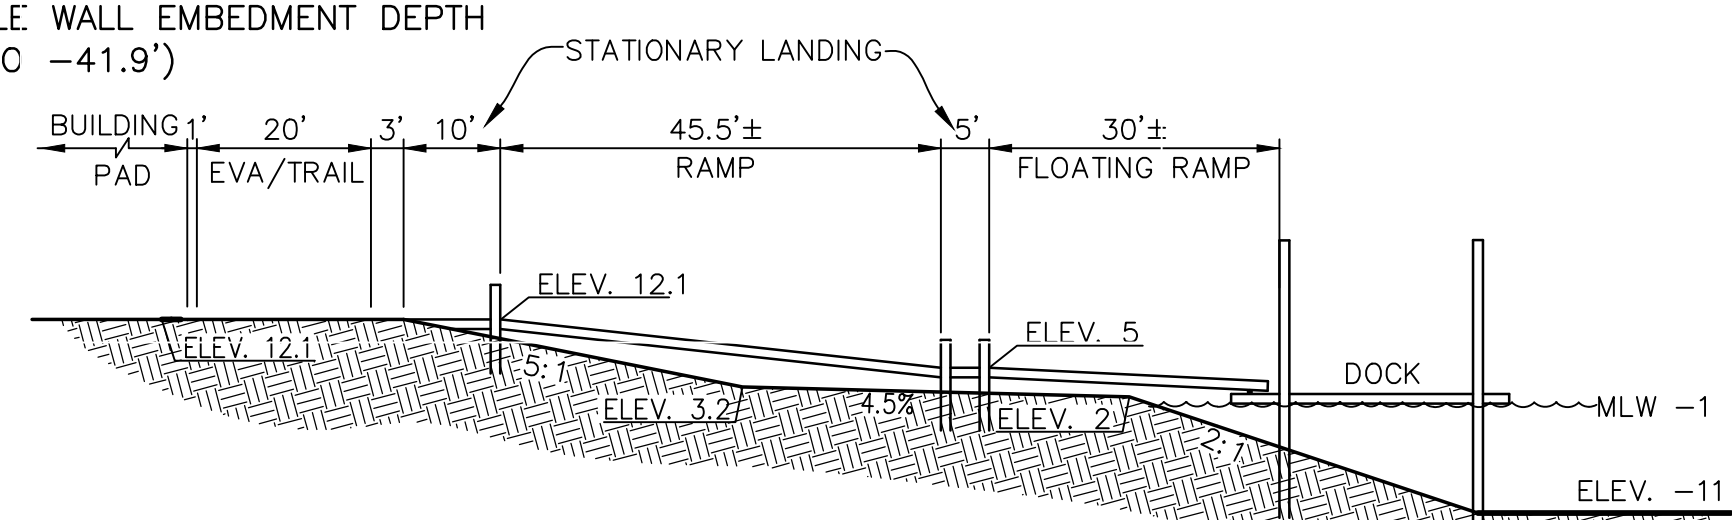

SHERIFF DOCK SECTION

NOT TO SCALE

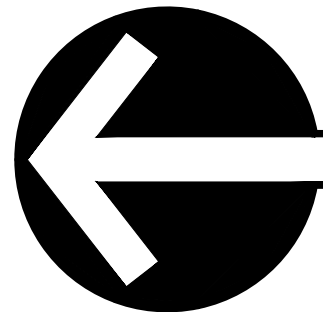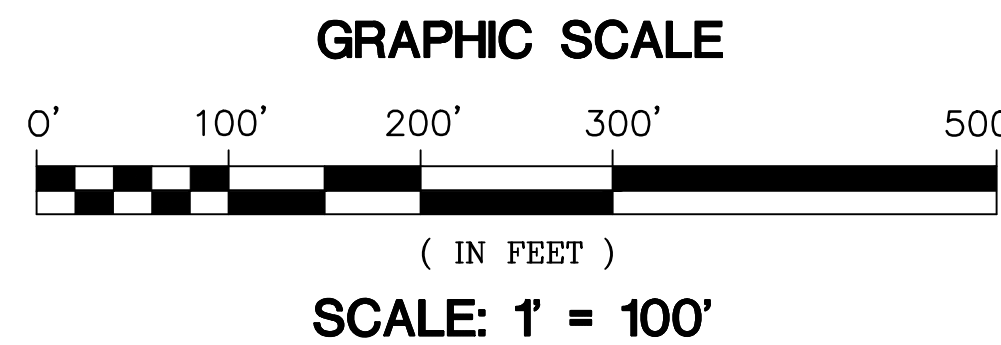

DESCRIPTION	PROPOSED	EXISTING	DESCRIPTION	PROPOSED	EXISTING
SITE BOUNDARY	---	---	LOT/PARCEL AREA	SF/AC	SF/AC
RIGHT OF WAY LINE	---	---	PAD ELEVATION @ HINGE	P 14.0	P 14.0
STREET CENTER LINE	---	---	SPOT ELEVATION	X 13.9	X 13.9
CONTOUR LINE	---	---	HIGH/LOW POINT	13.5	13.5
100-YEAR BFE	---	---	VERTICAL CURVE (PT, INTERSECT, VERTICAL CURVE)	HP	HP
TOP/TOE OF BANK	---	---	STREET SLOPE	1%	1%
LIMIT OF GRADING LINE	---	---	BANK GRADIENT	2:1	2:1
EASEMENT LINE	---	---	FO-FG WIDTH	40'	40'
FACE OF CURB	---	---	R/W WIDTH	56'	56'
SIDEWALK	---	---	STORM DRAIN EASEMENT	SDE	SDE
MOORING EAS. EL. -11.0	---	---	SANITARY SEWER EASEMENT	SSE	SSE
TOE 4:1 SLOPE EL. -11.0	---	---	WATER LINE EASEMENT	WLE	EX-WLE
TOP SHEET PILE WALL EL. 14.1	---	---	PUBLIC ACCESS EASEMENT	PAE	PAE
BOT. SHEET PILE WALL EL. (-1)	---	---	OVERLAND RELEASE	OR	OR
BOT. EMBEDEDMENT OF SHEET PILE WALL EL. (-36.4' TO -41.9')	---	---	LANDSCAPE AREA	LA	LA
SANITARY SEWER LINE & MANHOLE	---	---	BASE FLOOD ELEVATION	BFE	BFE
STORM DRAIN LINE, MANHOLE, CATCH BASIN, ENDWALL	---	---			
WATER LINE	---	---			
EMERGENT MARSH	---	---			
WETLAND MITIGATION AREA	---	---			

BANK HABITAT 'A' ALSO EXTENDS
1350' ALONG ECOD PARCEL 'C'.
REFER TO SHEET 3 FOR PARCEL 'C'

AERIAL TOPOGRAPHY BY:
AMERICAN AERIAL MAPPING, INC.
FLOWN: 11/1/05



MOORING AREA PLAN
SHEET 8 OF 13

SUBDIVISION 9010
BANK HABITAT PLAN




MODIFICATION TO THE FINAL DEVELOPMENT PLAN AND
VESTING TENTATIVE MAP SUBMITTAL

PANTAGES BAYS
A RESIDENTIAL COMMUNITY WITH
INDIVIDUAL DOCKS AND DEEP WATER ACCESS
CONTRA COSTA COUNTY, CALIFORNIA

BY
PANTAGES AT DISCOVERY BAY, LLC


OCTOBER, 2009

MODIFIED SEPTEMBER, 2014

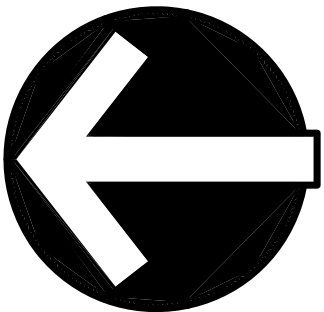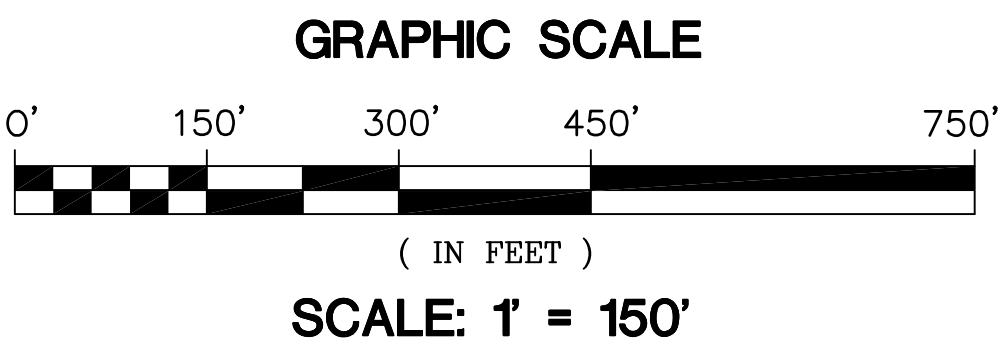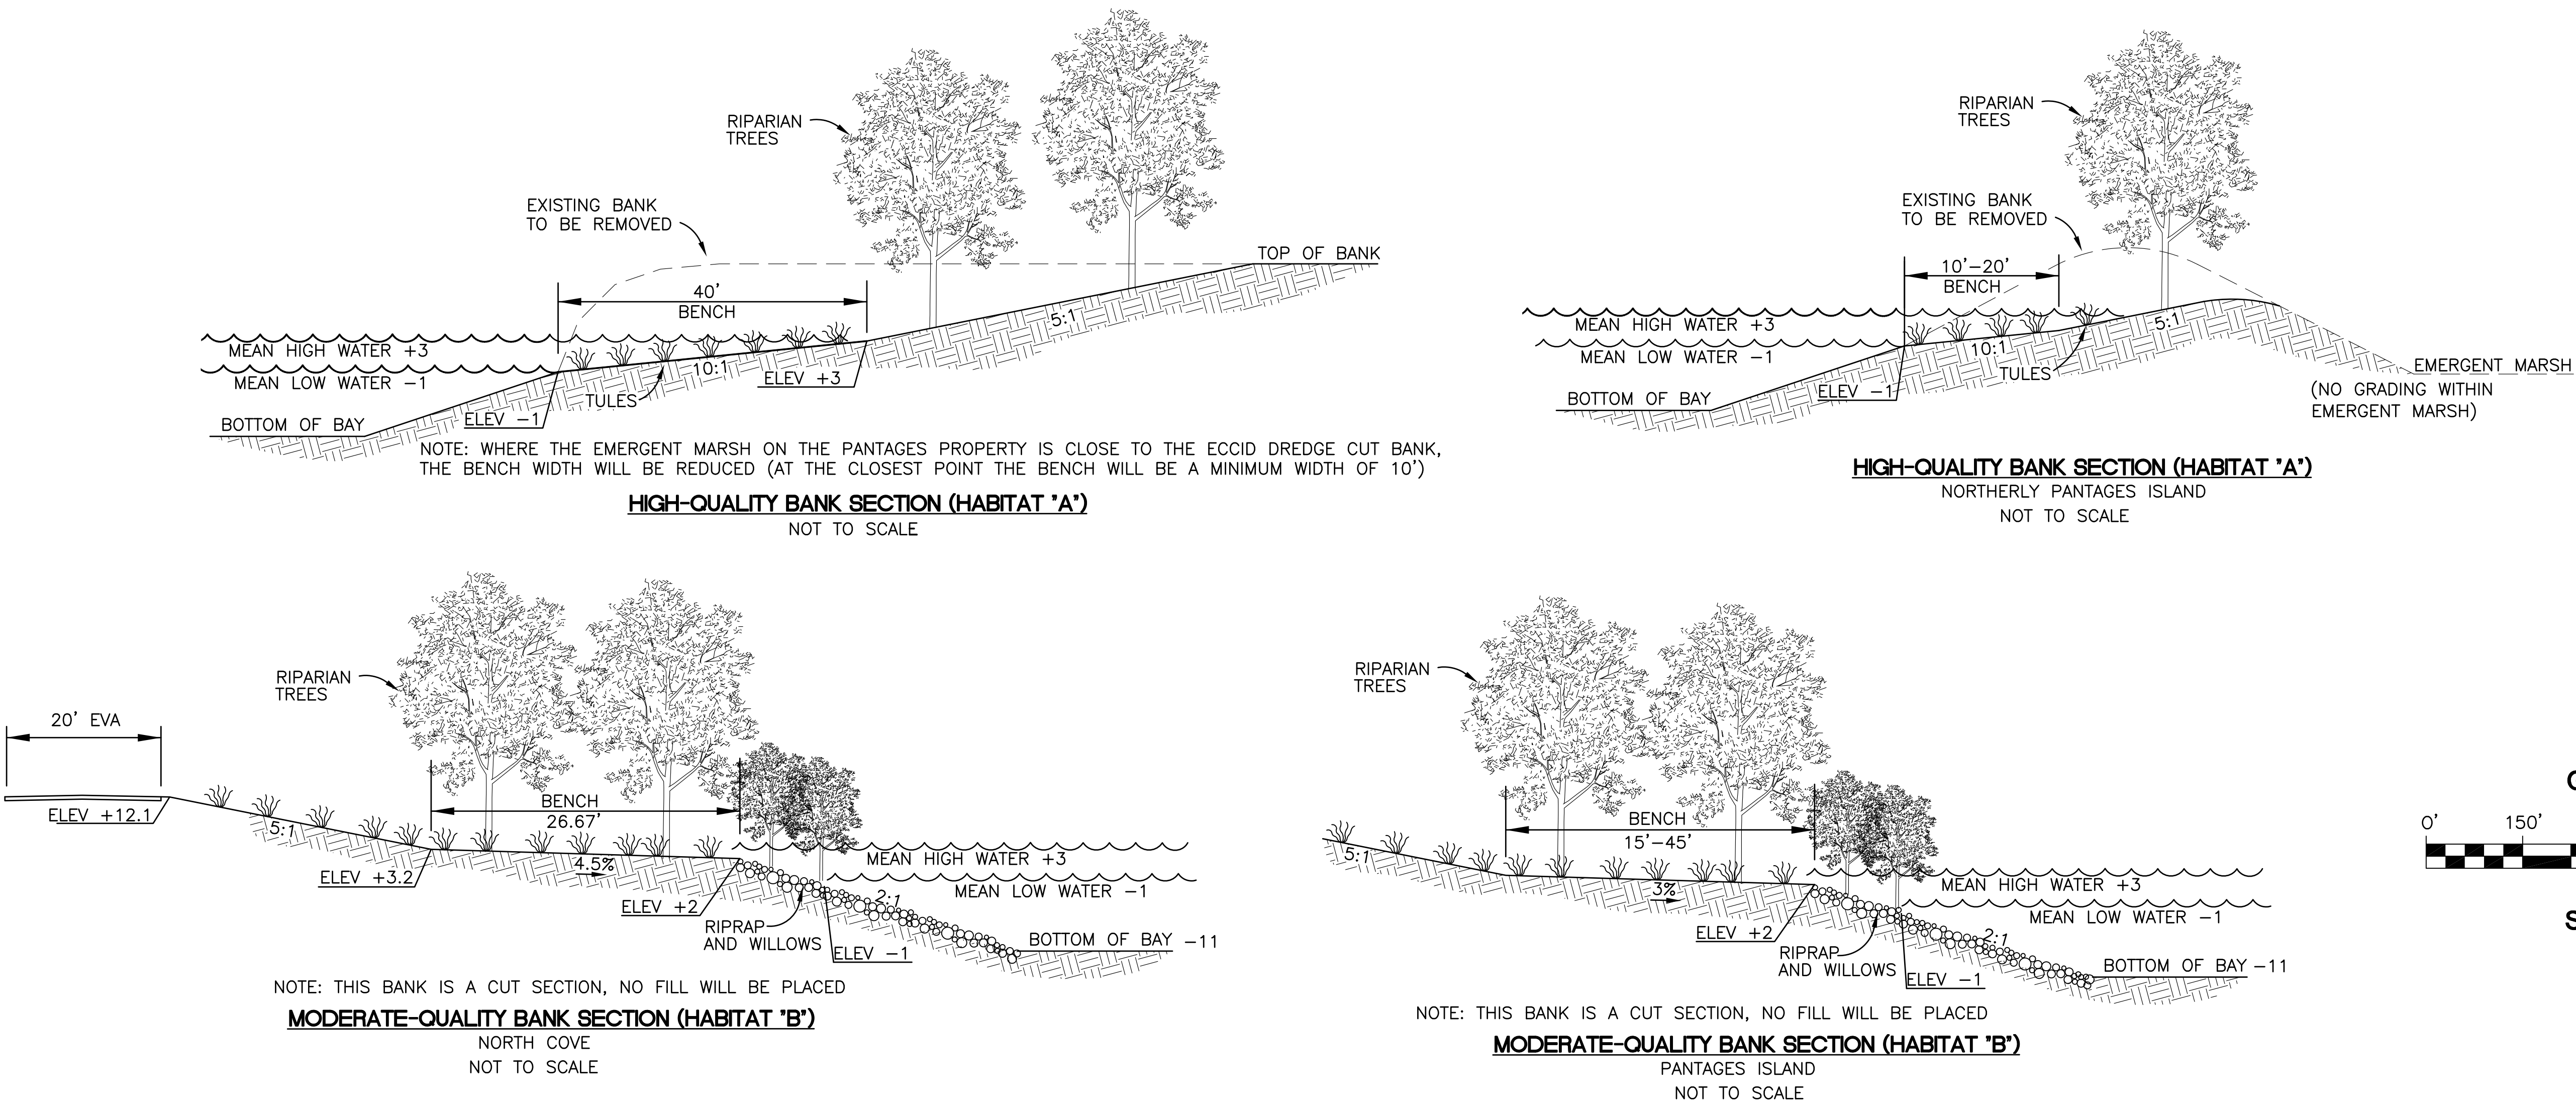

LEGEND

DESCRIPTION	PROPOSED	EXISTING	DESCRIPTION	PROPOSED	EXISTING
SUBDIVISION BOUNDARY	---	---	LOT NUMBER	39	125
PARCEL/LOT LINE	---	---	COMMON SPACE PARCEL	PCL 'B'	
RIGHT OF WAY LINE	---	---	SPOT ELEVATION	X 13.9	12.6
STREET CENTER LINE	---	---	HIGH/LOW POINT		
CONTOUR LINE	---	---	VERTICAL CURVE (PT. INTERS. VERTICAL CURVE)	13.5	
HIGH WATER LINE	---	---	STREET SLOPE	1%	
TOP/TOE OF BANK	---	---	BANK GRADIENT	2:1	
LIMIT OF GRADING LINE	---	---	STORM DRAIN EASEMENT	SDE	SDE
EASEMENT LINE	---	---	SANITARY SEWER EASEMENT	SSE	SSE
EDGE OF PAVEMENT	---	---	WATER LINE EASEMENT	WE	EX. WLE
STORM DRAIN LINE, MANHOLE, CATCH BASIN, ENDWALL	---	---	PUBLIC ACCESS EASEMENT	PAE	
EMERGENT MARSH	---	---	EMERGENCY ACCESS EASEMENT	EVA	
WETLAND MITIGATION AREA	---	---	OVERLAND RELEASE	OR	
TOE 2:1 SLOPE EL. -11.0	---	---	LANDSCAPE AREA	LA	
BANK HABITAT 'A'	---	---			
BANK HABITAT 'B'	---	---			
SHEET PILE WALL	---	---			

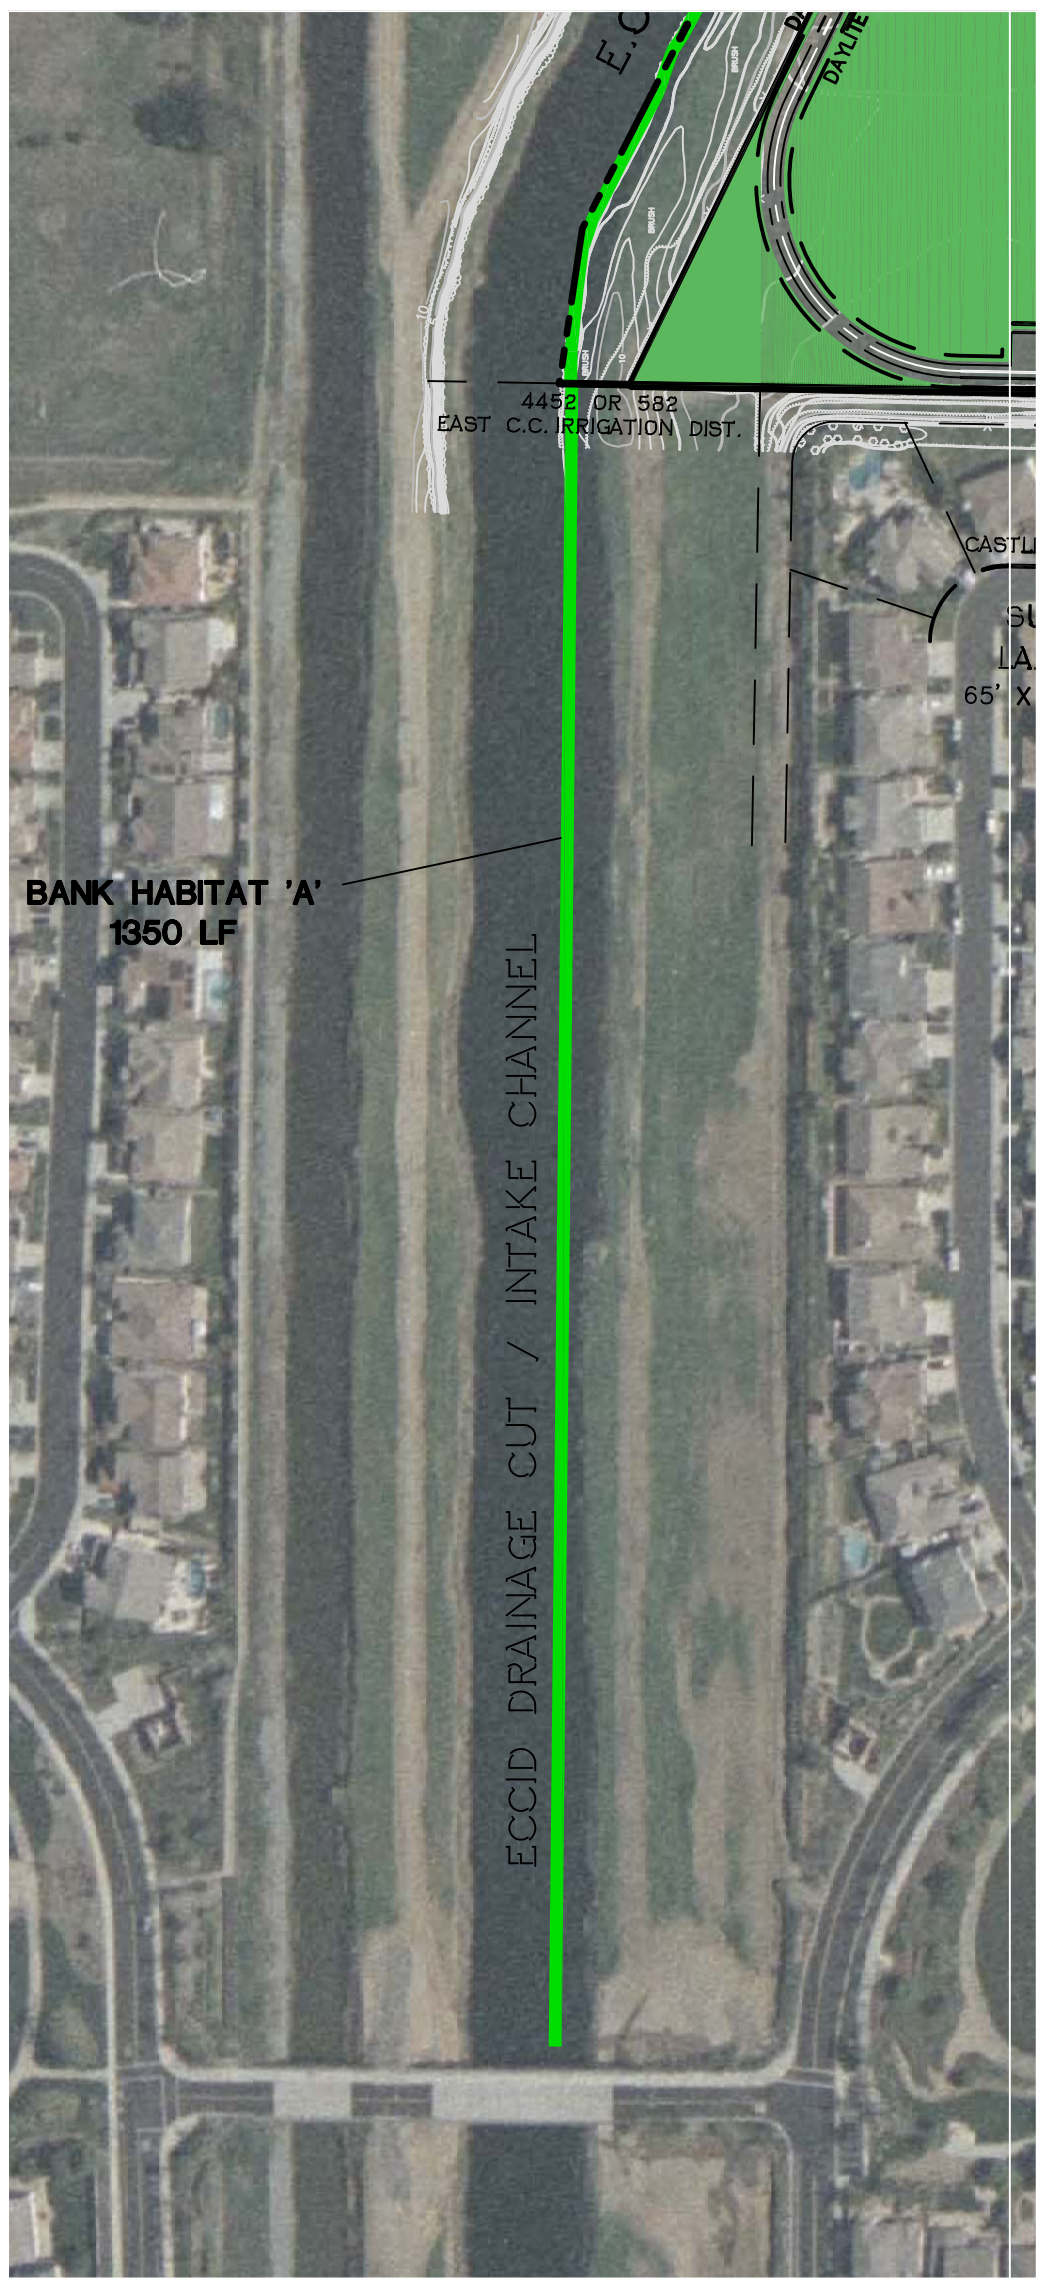


ECCID DREDGE CUT BANK HABITAT 'A'



REC 800 KELLOGG CREEK BANK HABITAT

AERIAL TOPOGRAPHY BY:
AMERICAN AERIAL MAPPING, INC.
FLOWN: 2/24/14



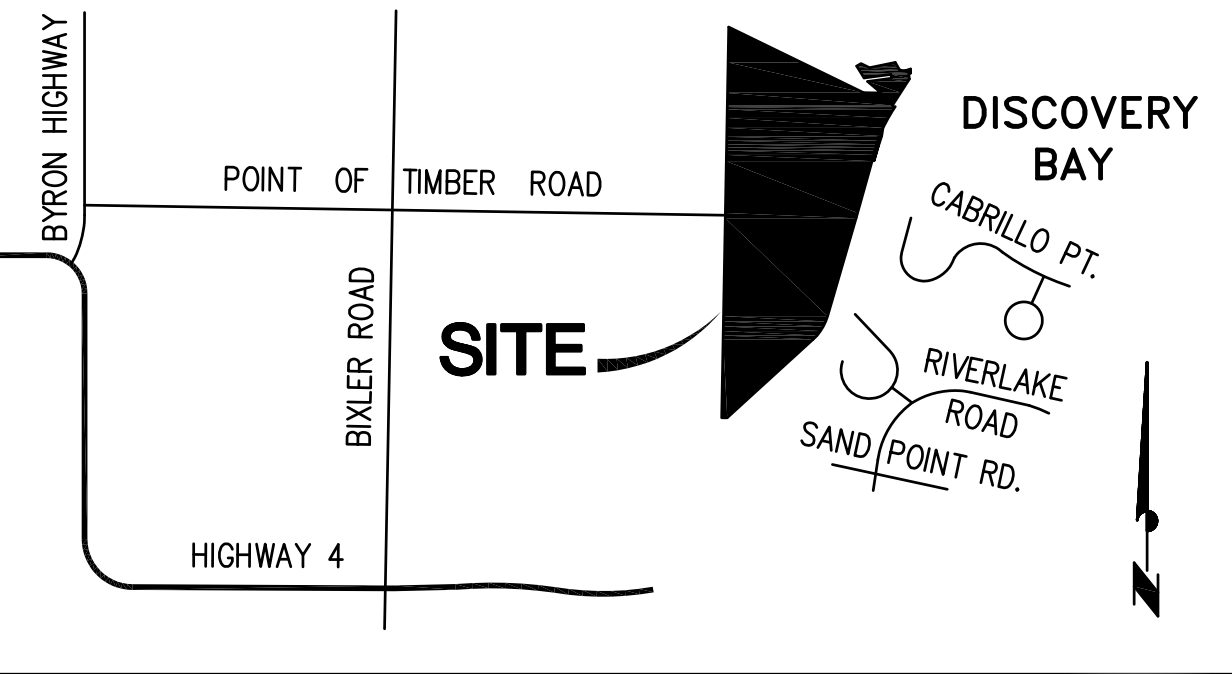

VICINITY MAP
NOT TO SCALE

SUBDIVISION 9010

DELINEATION MAP

BY GIBSON & SKORDAL, L.L.C.
PREPARED: MAY, 2008

MODIFICATION TO THE FINAL DEVELOPMENT PLAN AND
VESTING TENTATIVE MAP SUBMITTAL

PANTAGES BAYS

A RESIDENTIAL COMMUNITY WITH
INDIVIDUAL DOCKS AND DEEP WATER ACCESS

CONTRA COSTA COUNTY, CALIFORNIA

BY
PANTAGES AT DISCOVERY BAY, LLC



OCTOBER, 2009

MODIFIED MARCH, 2014

LEGEND:

- CHANNEL- MEAN HIGH WATER LINE
- STUDY AREA BOUNDARY
- EMERGENT MARSH (14.24 AC)
- SEASONAL WETLANDS (5.29 AC)
- DELINEATION DATA POINTS

EM1
SW1-SW3
1-5

 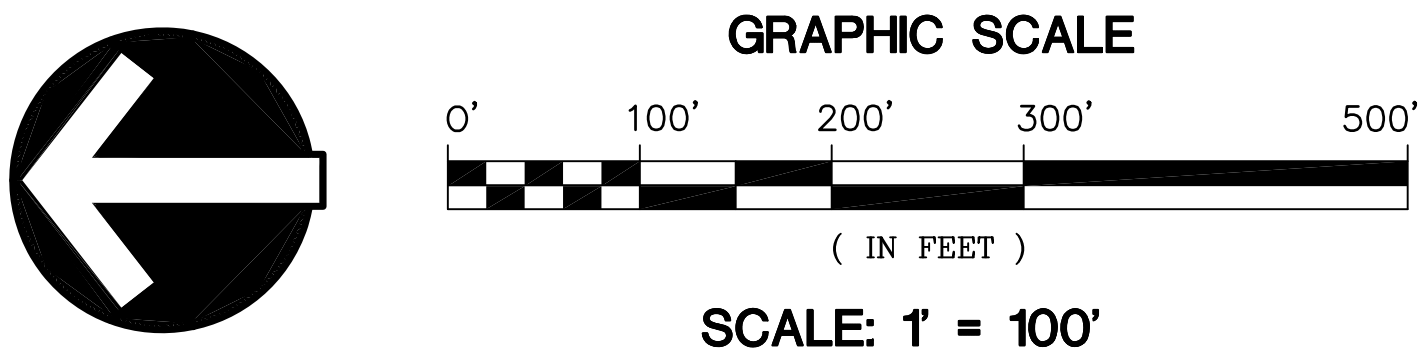

GIBSON & SKORDAL, L.L.C.
WETLAND CONSULTANTS
2277 FAIR OAKS BLVD, SUITE 400
SACRAMENTO, CA 95825
(916) 569-1830



OWNER: C & D DISCOVERY BAY, LLC
400 WATERFRONT LOTS, LLC
634 N. SANTA CRUZ AVE., SUITE 100
LOS GATOS, CA 95030
(408) 399-4393
OWNER CONTACT - DAVID LAZARES

DEVELOPER: PANTAGES AT DISCOVERY BAY, LLC
634 N. SANTA CRUZ AVE., SUITE 100
LOS GATOS, CA 95030
(408) 399-4393
MANAGER - DAVID LAZARES

ENGINEER/PLANNER: dk CONSULTING
1440 MARIA LAKE, SUITE 200
WALNUT CREEK, CA 94596
(925) 932-8868
PROJECT ENGINEER - ANDREW PALF

SOILS ENGINEER: ENVED INCORPORATED
580 N. WILMA AVENUE, SUITE A
RIPON, CA 95366
(209) 835-0610
PROJECT ENGINEER - STEVE HARRIS

WELLFAND CONSULTANT: GIBSON & SKORODAL, LLC
2277 FARK OAKS BLVD., SUITE 395
SANTA ANITA, CA 95065
(916) 569-1830
PRINCIPAL - KAREN SHAFFER

ENVIRONMENTAL CONSULTANT: STILLWATER SCIENCES
279 COURTESY PLACE, SUITE 400
DAVIS, CA 95616
(530) 756-7500
PRINCIPAL - SCOTT WOLLAM

EXISTING ZONING: A-2


PROPOSED ZONING: P-1

EXISTING USE: VACANT

PROPOSED USE: RESIDENTIAL (SINGLE FAMILY DETACHED)

UTILITIES: WATER SUPPLY: TOWN OF DISCOVERY
SEWER SERVICE: TOWN OF DISCOVERY
GAS & ELECTRIC: PACIFIC GAS & ELECTRIC
TELEPHONE: SBC

CONTOUR INTERVAL: EXISTING CONTOURS: 1 FOOT
PROPOSED CONTOURS: 1 & 5 FEET

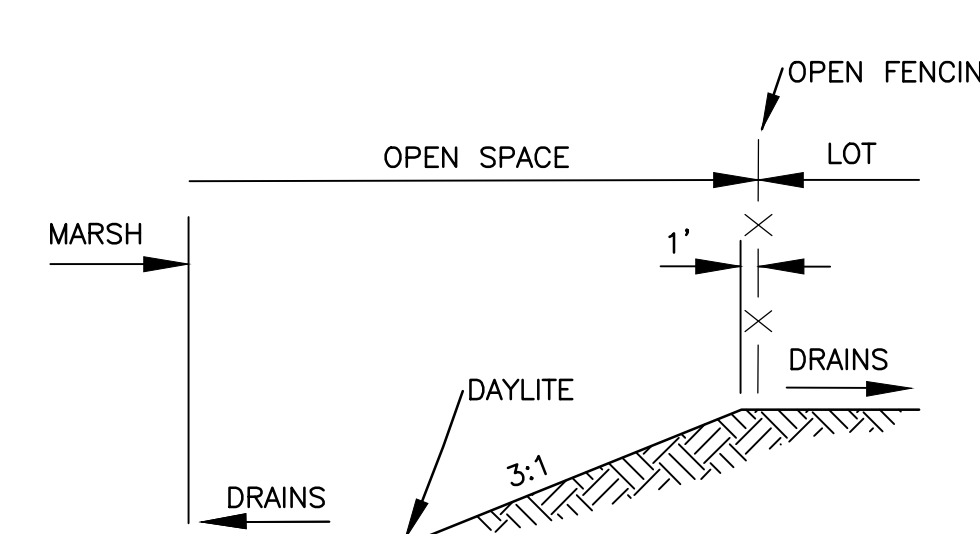

SECTION A-A
PEDESTRIAN TRAIL/EVA
NOT TO SCALE

SECTION B-B
TYP. BTWN. MARSH & LC
NOT TO SCALE





* DIAMETER, NUMBER & LOCATION TO BE DETERMINED


NOTES:

NOTES:

1. TRAIL TO BE LANDSCAPED WITH NATIVE PLANTS.
2. TRAIL TO BE GRADED AT A MAXIMUM OF 5% LONGITUDINAL SLOPE AND AT A 2% CROSS SLOPE.
3. TRAIL TO BE ADA COMPLIANT.

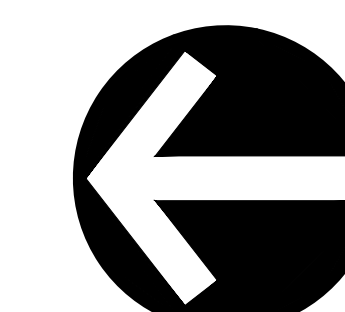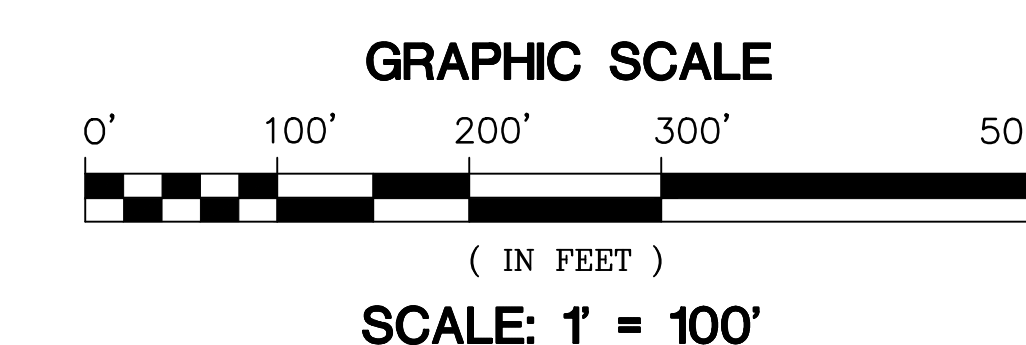

LEGEND		PROPOSED	EXISTING	DESCRIPTION	PROPOSED	EXISTING
DESCRIPTION						
SITE BOUNDARY	---	---	---	LOT/PARCEL AREA	5/14C	
LOT LINE	---	---	---	PAD ELEVATION @ HINGE	P 14.0	
RIGHT OF WAY LINE	---	---	---	SPOT ELEVATION	X 11.9	10.8
STREET CENTER LINE	---	---	---	HIGH/LOW POINT	13.5	
CONTOUR LINE	---	5' 10'	10'	VERTICAL CURVE (P1 INTER-VERTICAL CURVE)	70'	
HIGH WATER LINE	---	---	---	STREET SLOPE	1%	
TOP/TOE OF BANK	---	---	---	BANK GRADIENT	2:1	
LIMIT OF GRADING LINE	---	---	---	FC-FC WIDTH	40'	
EASEMENT LINE	---	S.S.E.	S.S.E.	R/W WIDTH	56'	
EDGE OF PAVEMENT	---	---	---	STORM DRAIN EASEMENT	SSE	SSE
SIDEWALK	---	---	---	SANITARY SEWER EASEMENT	SSE	SSE
	---	---	---	WATER LINE EASEMENT	WLE	EX.WLE
MOORING BOUNDARY	---	---	---	PUBLIC ACCESS EASEMENT	PAE	
SANITARY SEWER LINE & MANHOLE	---	5"SS	EX.8"SS	EMERGENCY ACCESS EASEMENT	ORA	
STORM DRAIN LINE, MANHOLE/CATCH BASIN, ENDWALL	---	8" SD	8" SD	OVERLAND RELEASE	EL	
WATER LINE	---	W	W	LANDSCAPE AREA	LA	
	---	W	W	BASE FLOOD ELEVATION	B.F.	
TOP SHEET PILE WALL EL. 14.1	---	---	---	EVA		
BOT. SHEET PILE WALL EL. (-17)	---	---	---	8" SIDEWALK		
BOT. EMBANKMENT OF SHEET PILE WALL EL. (-3&4 TO -41.9)	---	---	---	OPEN VENT FENCING		
TOE 2:1 SLOPE EL. -11.0	---	---	---	PEDESTAL TRAIL*		
EMERGENT MARSH	---	---	---	* TRAIL TO INCLUDE INTERPRETIVE KIOSKS		
WETLAND MITIGATION AREA	---	---	---	VIEW CORRIDOR		

 

AERIAL TOPOGRAPHY BY:
AMERICAN AERIAL MAPPING, INC
FLOWN: 11/1/05



CONSULTING
PLANNING • ENGINEERING • CONSTRUCTION

1931 San Miguel Drive, Suite 100, Walnut Creek, California 94596 (925) 932-6999 Tel. (925) 932-08

TRAILS, 8' SIDEWALKS & VIEW FENCING
SHEET 11 OF 13

NOTES

OWNER:
C & D DISCOVERY BAY, LLC
AND WATERFRONT LOTS, LLC
634 N. SANTA CRUZ AVE., SUITE 100
LOS GATOS, CA 95030
(408) 399-4393
OWNER CONTACT - DAVID LAZARES

DEVELOPER:
PANTAGES AT DISCOVERY BAY, LLC
634 N. SANTA CRUZ AVE., SUITE 100
LOS GATOS, CA 95030
(408) 399-4393
MANAGER - DAVID LAZARES

ENGINEER/PLANNER:
dk CONSULTING
1440 MARIA LANE, SUITE 200
WALNUT CREEK, CA 94596
(925) 932-0808
PROJECT ENGINEER - ANDREW PALFY

SOILS ENGINEER:
ENGO INCORPORATED
580 N. WALMA AVENUE, SUITE A
RIFTON, CA 95068
(209) 635-0810
PROJECT ENGINEER - STEVE HARRIS

WETLAND
CONSULTANT:
GIBSON & SKORPAL, L.L.C.
2277 FAIR OAKS BLVD., SUITE 395
SACRAMENTO, CA 95825
(916) 569-1530
PRINCIPAL - KAREN SHAFFER

ENVIRONMENTAL
CONSULTANT:
STILLWATER SCIENCES
219 COUTEAU PLACE, SUITE 400
DAVIS, CA 95616
(530) 756-7550
PRINCIPAL - SCOTT MILCOX

EXISTING ZONING
A-2

PROPOSED ZONING
P-1

EXISTING USE
VACANT

PROPOSED USE
RESIDENTIAL (SINGLE FAMILY DETACHED)

UTILITIES:
WATER SUPPLY: TOWN OF DISCOVERY BAY
SEWER SERVICE: TOWN OF DISCOVERY BAY
GAS & ELECTRIC: PACIFIC GAS & ELECTRIC
TELEPHONE: SBC

CONTOUR INTERVAL: 1 FOOT
EXISTING CONTOURS: 1 & 5 FEET
PROPOSED CONTOURS: 1 & 5 FEET

1. DEVELOPER RESERVES THE RIGHT TO FILE MULTIPLE FINAL MAPS.

2. PROPOSED STREETS ARE PRIVATE BUT DO ALLOW FOR PUBLIC PEDESTRIAN ACCESS. PUBLIC TURNAROUND AT POINT OF TIMBER ROAD ENTRY PROVIDED BY PUBLIC ACCESS EASEMENT.

3. PARCEL "A" STREETS ARE PRIVATE, TO BE OWNED AND MAINTAINED BY THE HOMEOWNERS ASSOCIATION. PARCEL "E" STREET IS FOR PUBLIC VEHICLE TURNAROUND PURPOSES.

4. PARCELS "B", "C", "D", "H" & "J" ARE FOR LANDSCAPE PURPOSES, TO BE OWNED AND MAINTAINED BY THE HOMEOWNERS ASSOCIATION ("HOA"). PARCELS "G" & "I" ARE FOR OPEN SPACE PURPOSES, TO BE OWNED BY THE TOWN OF DISCOVERY BAY COMMUNITY SERVICES DISTRICT ("CSD") OR BY HOA AND WILL BE MAINTAINED BY RECLAMATION DISTRICT NO. 800. PARCEL "F" IS TO BE OWNED AND MAINTAINED BY RECLAMATION DISTRICT NO. 800.

5. PARCELS "I" SHALL BE DEDICATED TO CONTRA COSTA COUNTY FOR USE AS A SHERIFF'S MARINE PATROL SUBSTATION AND DOCK.

6. WATER ACCESS LOTS INCLUDE SLOPE CONTROL EASEMENT COVERING STRUCTURAL RETAINING WALLS AT REAR OF LOT. EASEMENT PROVIDES FOR MAINTENANCE AND CONTROL BY RECLAMATION DISTRICT NO. 800.

7. BLANKET EASEMENTS ENCOMPASSING STREET PARCEL "A" AND THE BOAT MOORING EASEMENTS (ME) ARE PRIVATE.

8. EASEMENTS FOR PEDESTRIAN ACCESS (PAE), SANITARY SEWER (SSE), WATER (WE), DRY UTILITIES (PUE), STORM DRAINAGE (SDE), SLOPE CONTROL (SCE), AND BIO-SWALE MAINTENANCE ARE PUBLIC.

9. A 30' TO 50' MOORING EASEMENT, SUBJECT TO MODIFICATION BY RECLAMATION DISTRICT NO. 800, IS PROVIDED FOR EACH WATER ACCESS LOT WITH DOCK.

10. EX. FIBEROPTIC CABLE IN PT. OF TIMBER ROAD TO BE REROUTED.

11. LOT DIMENSIONS ARE APPROXIMATE AND ARE SHOWN TO THE NEAREST ONE FOOT. LOT AREAS ARE APPROXIMATE AND ARE SHOWN TO THE NEAREST ONE SQUARE FOOT.

12. FENCE KICKBOARD ALONG LOT LINE (NOT SHOWN) PROVIDES 1" MAXIMUM GRADE DIFFERENCE BETWEEN LOTS.

13. BANK SLOPE GRADIENTS ARE 2:1 UNLESS SHOWN OTHERWISE.

14. WATER SHOWN AT 7.5' ELEVATION (100-YEAR BASE FLOOD ELEVATION).

15. MINIMUM 10' BETWEEN SANITARY SEWER AND WATER LINES.

16. FIRE HYDRANT LOCATION DETERMINED BY FIRE DEPARTMENT AND WATER DISTRICT.

17. THE SOUTH EAST CONTRA COSTA IRRIGATION DISTRICT ("E.C.C.I.D.") BANK AND PANTAGES ISLAND BANKS WILL BE SCULPTED AND VEGETATED WITH APPROPRIATE SPECIES PER RECOMMENDATIONS FROM STILLWATER SCIENCES AND CONSISTENT WITH TERMS OF THE 404 PERMIT.

18. ALL EXISTING TREES ON THE SITE TO BE REMOVED WITHIN DEVELOPMENT AREAS AS NECESSARY. SEE SHEET 4.

19. BUILDING FINISH FLOOR ELEVATION TO BE A MINIMUM OF 2' ABOVE 100-YEAR FLOOD ELEVATION.

20. TABULATIONS BELOW INCLUDE THE PROPOSED ADDITION OF E.C.C.I.D. LANDS SHOWN.

21. MARSH, WETLAND, CREEK BANK AND OPEN SPACE AREAS TO BE ENCOMPASSED BY CONSERVATION EASEMENT.

22. POINT OF TIMBER RIGHT-OF-WAY, ON-SITE, VARIES CONTINUOUSLY, NO SECTION IS SHOWN.

23. CORNER LOT DIMENSIONS ALONG STREET-SIDE ARE PROJECTIONS TO COMMON POINT.

24. THERE WILL BE NO ON-STREET PARKING WITHIN THE CUL-DE-SAC BULBS WITH THE EXCEPTION OF ADA PARKING LOCATED AT THE BULBS ON "A" COURT AND "B" STREET.

25. THE BIO-SWALE IS 6' WIDE IN FRONT OF THE FOLLOWING LOTS: 127-131, 187-193, 219-227, 247-249, & 254-256.

OPEN SPACE PARCELS "C" & "D"

LAND USE SUMMARY

LOTS 69.1 AC. (40.4%)

STREETS* 18.7 AC. (10.9%)


OTHER PARCELS** 83.4 AC. (48.7%)

SITE 171.2 AC. (100%)

* PARCEL "A".


** PARCELS "B" THROUGH "J" (CREEK, BAYS, COVES, OPEN SPACES, LANDSCAPED AREAS, AND MARINE PATROL SUBSTATION).

BANK HABITAT 'A' ALSO EXTENDS
1350' ALONG ECCID PARCEL 'C'.
REFER TO SHEET 3 FOR PARCEL 'C'

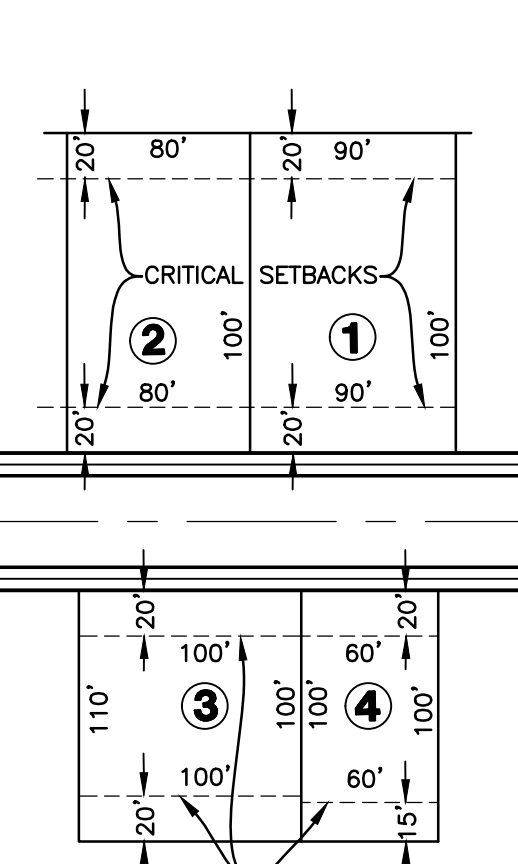


TYPICAL LOT DIMENSIONS

- 1. 60' X 100' LOT (WATER ACCESS AND NON-WATER LOTS)
- 2. 80' X 100' LOT (WATER ACCESS AND NON-WATER LOTS)
- 3. 100' X 100' LOT (WATER ACCESS AND NON-WATER LOTS)
- 4. 60' X 100' LOT (WATER ACCESS AND NON-WATER LOTS)
- 5. 80' X 100' LOT (WATER ACCESS AND NON-WATER LOTS)

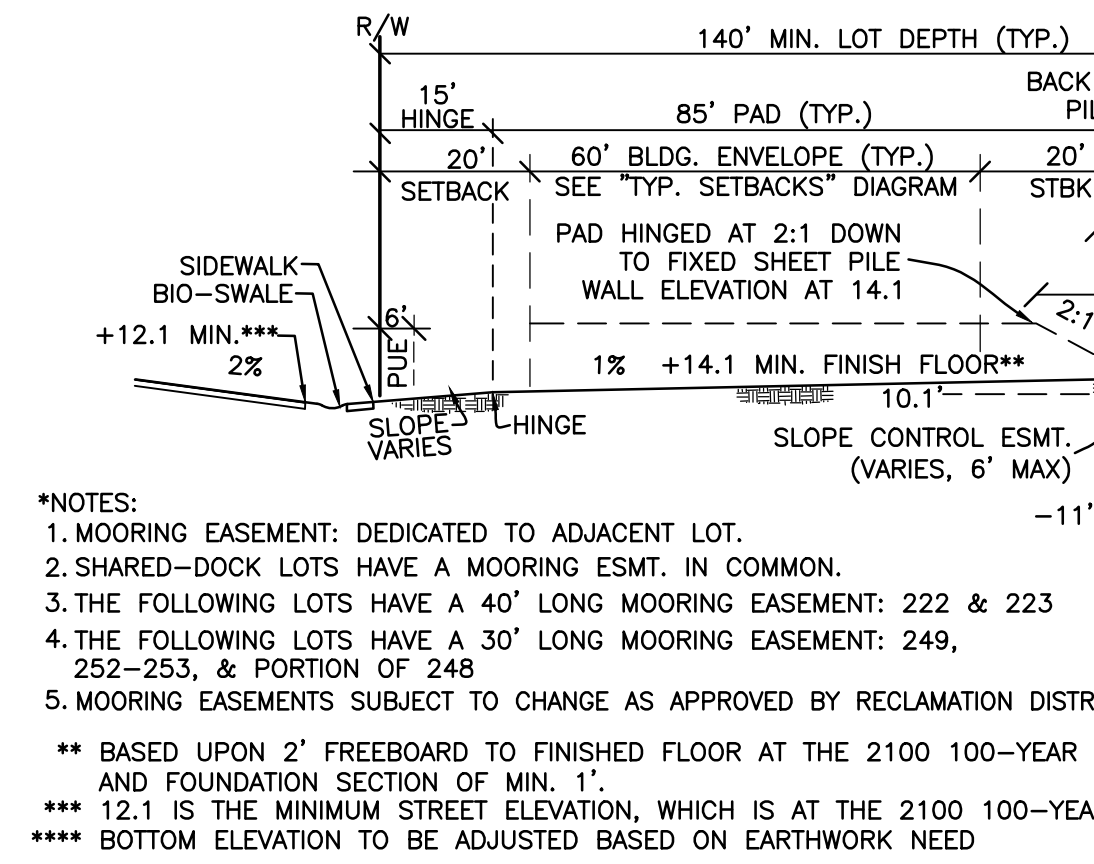


TYPICAL BAY, SHEET PILE, SLOPE CLEARANCE

- 1. MOORING EASEMENT: DEDICATED TO ADJACENT LOT.
- 2. SHARED-DOCK LOTS HAVE A MOORING EASEMENT IN COMMON.
- 3. THE FOLLOWING LOTS HAVE A 40' LONG MOORING EASEMENT: 222 & 223
- 4. THE FOLLOWING LOTS HAVE A 30' LONG MOORING EASEMENT: 249, 222-223, & PORTION OF 248
- 5. MOORING EASEMENTS SUBJECT TO CHANGE AS APPROVED BY RECLAMATION DISTRICT NO. 800.

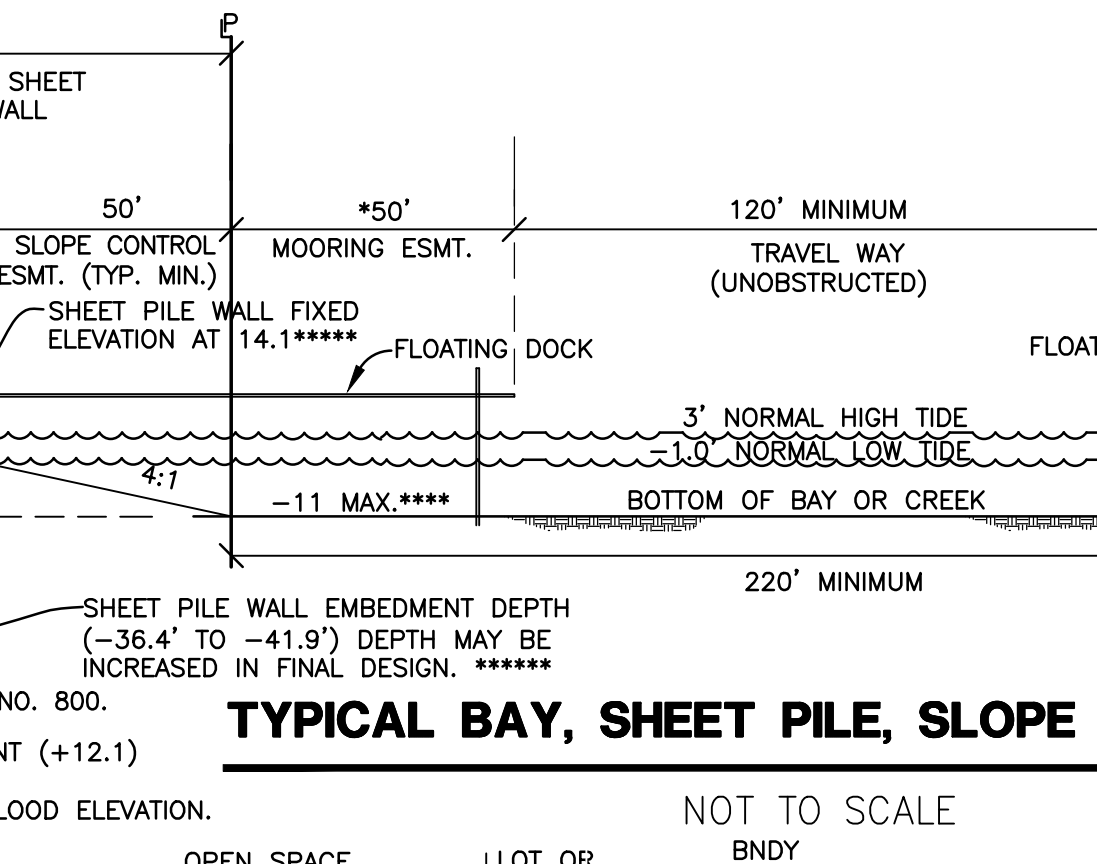


TYPICAL BAY, SHEET PILE, SLOPE CLEARANCE

- 1. MOORING EASEMENT: DEDICATED TO ADJACENT LOT.
- 2. SHARED-DOCK LOTS HAVE A MOORING EASEMENT IN COMMON.
- 3. THE FOLLOWING LOTS HAVE A 40' LONG MOORING EASEMENT: 222 & 223
- 4. THE FOLLOWING LOTS HAVE A 30' LONG MOORING EASEMENT: 249, 222-223, & PORTION OF 248
- 5. MOORING EASEMENTS SUBJECT TO CHANGE AS APPROVED BY RECLAMATION DISTRICT NO. 800.

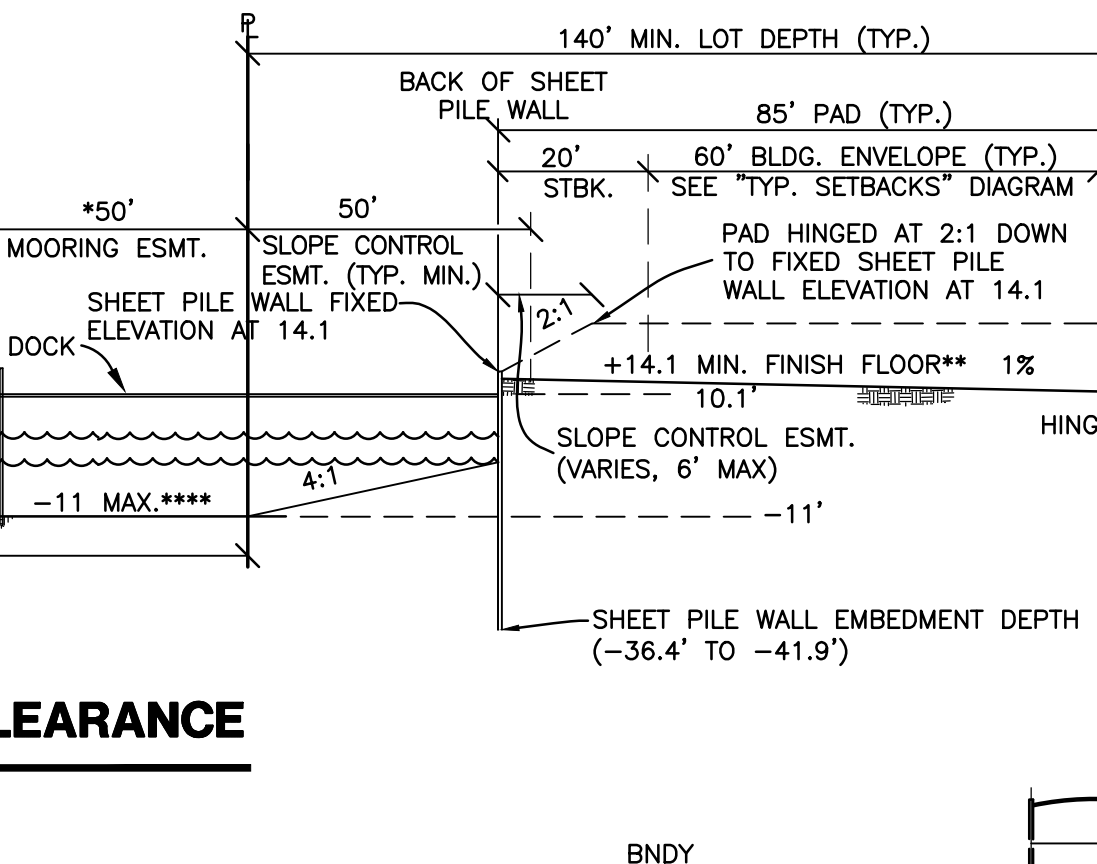


TYPICAL BAY, SHEET PILE, SLOPE CLEARANCE

- 1. MOORING EASEMENT: DEDICATED TO ADJACENT LOT.
- 2. SHARED-DOCK LOTS HAVE A MOORING EASEMENT IN COMMON.
- 3. THE FOLLOWING LOTS HAVE A 40' LONG MOORING EASEMENT: 222 & 223
- 4. THE FOLLOWING LOTS HAVE A 30' LONG MOORING EASEMENT: 249, 222-223, & PORTION OF 248
- 5. MOORING EASEMENTS SUBJECT TO CHANGE AS APPROVED BY RECLAMATION DISTRICT NO. 800.

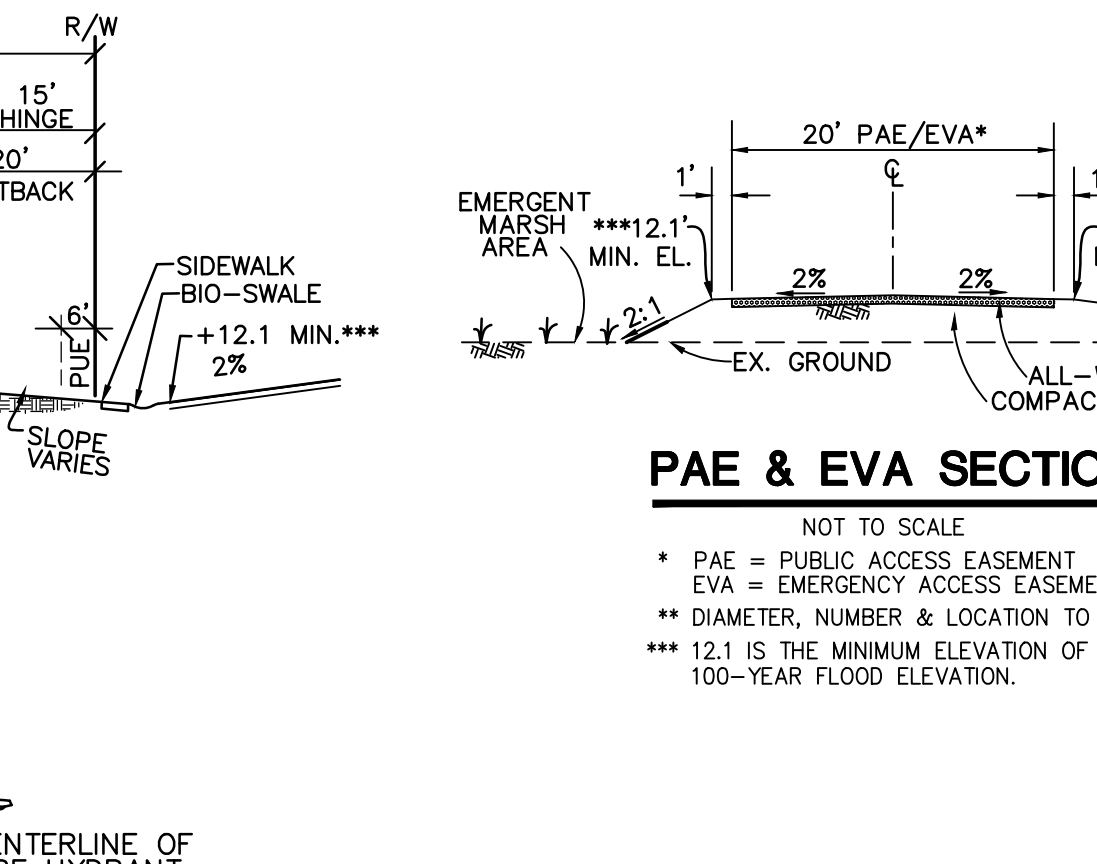


TYPICAL BAY, SHEET PILE, SLOPE CLEARANCE

- 1. MOORING EASEMENT: DEDICATED TO ADJACENT LOT.
- 2. SHARED-DOCK LOTS HAVE A MOORING EASEMENT IN COMMON.
- 3. THE FOLLOWING LOTS HAVE A 40' LONG MOORING EASEMENT: 222 & 223
- 4. THE FOLLOWING LOTS HAVE A 30' LONG MOORING EASEMENT: 249, 222-223, & PORTION OF 248
- 5. MOORING EASEMENTS SUBJECT TO CHANGE AS APPROVED BY RECLAMATION DISTRICT NO. 800.

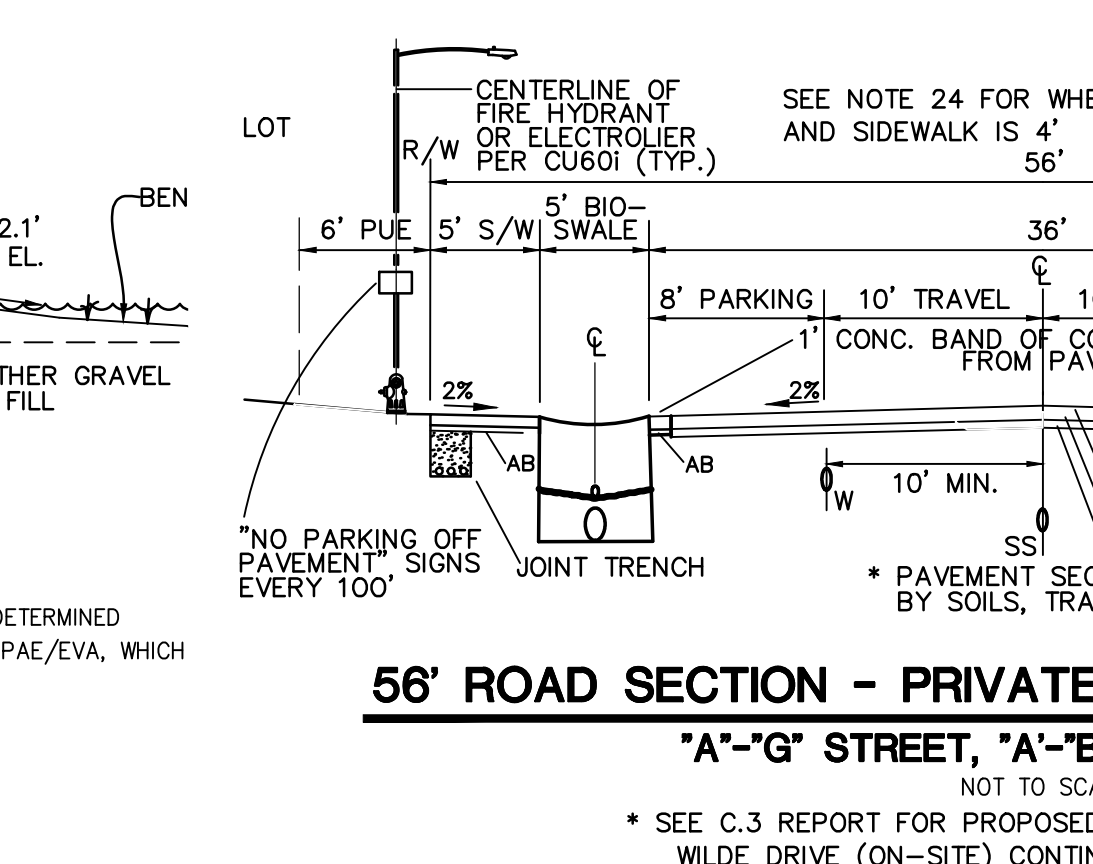

TYPICAL BAY, SHEET PILE, SLOPE CLEARANCE

- 1. MOORING EASEMENT: DEDICATED TO ADJACENT LOT.
- 2. SHARED-DOCK LOTS HAVE A MOORING EASEMENT IN COMMON.
- 3. THE FOLLOWING LOTS HAVE A 40' LONG MOORING EASEMENT: 222 & 223
- 4. THE FOLLOWING LOTS HAVE A 30' LONG MOORING EASEMENT: 249, 222-223, & PORTION OF 248
- 5. MOORING EASEMENTS SUBJECT TO CHANGE AS APPROVED BY RECLAMATION DISTRICT NO. 800.

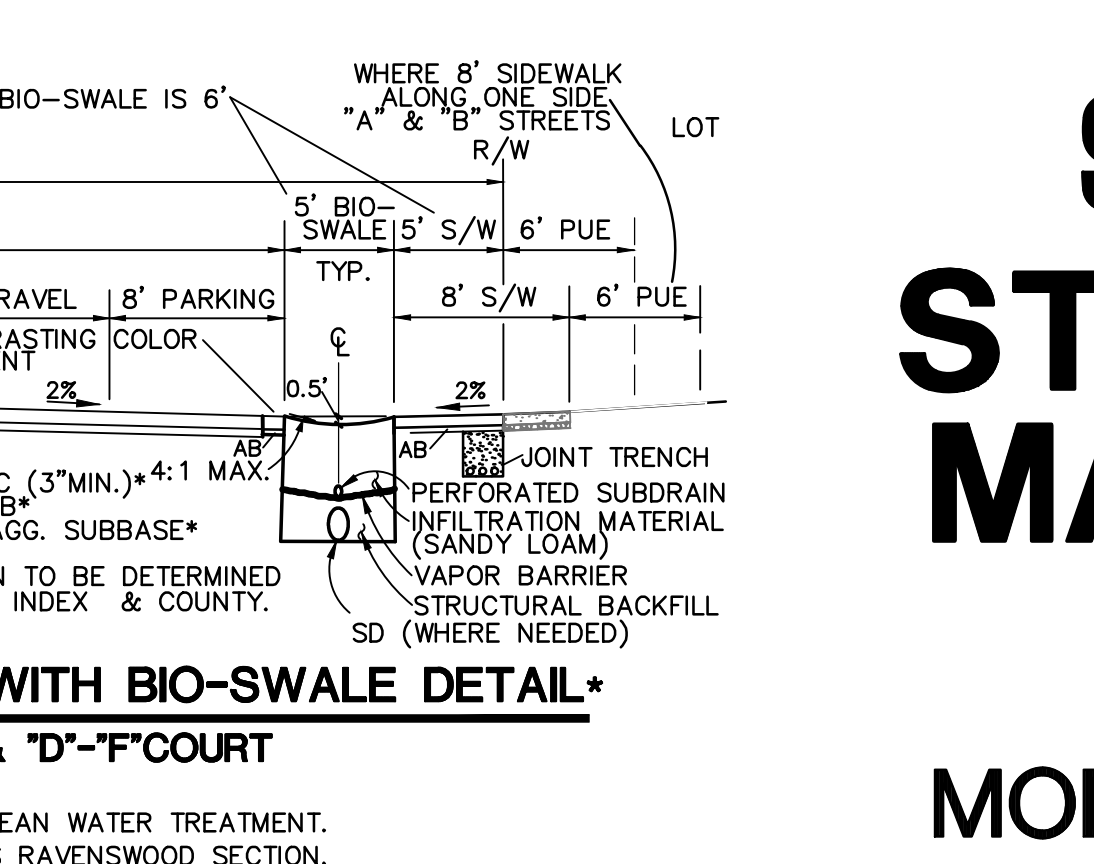

TYPICAL BAY, SHEET PILE, SLOPE CLEARANCE

- 1. MOORING EASEMENT: DEDICATED TO ADJACENT LOT.
- 2. SHARED-DOCK LOTS HAVE A MOORING EASEMENT IN COMMON.
- 3. THE FOLLOWING LOTS HAVE A 40' LONG MOORING EASEMENT: 222 & 223
- 4. THE FOLLOWING LOTS HAVE A 30' LONG MOORING EASEMENT: 249, 222-223, & PORTION OF 248
- 5. MOORING EASEMENTS SUBJECT TO CHANGE AS APPROVED BY RECLAMATION DISTRICT NO. 800.



TYPICAL BAY, SHEET PILE, SLOPE CLEARANCE

- 1. MOORING EASEMENT: DEDICATED TO ADJACENT LOT.
- 2. SHARED-DOCK LOTS HAVE A MOORING EASEMENT IN COMMON.
- 3. THE FOLLOWING LOTS HAVE A 40' LONG MOORING EASEMENT: 222 & 223
- 4. THE FOLLOWING LOTS HAVE A 30' LONG MOORING EASEMENT: 249, 222-223, & PORTION OF 248
- 5. MOORING EASEMENTS SUBJECT TO CHANGE AS APPROVED BY RECLAMATION DISTRICT NO. 800.



TYPICAL BAY, SHEET PILE, SLOPE CLEARANCE

- 1. MOORING EASEMENT: DEDICATED TO ADJACENT LOT.
- 2. SHARED-DOCK LOTS HAVE A MOORING EASEMENT IN COMMON.
- 3. THE FOLLOWING LOTS HAVE A 40' LONG MOORING EASEMENT: 222 & 223
- 4. THE FOLLOWING LOTS HAVE A 30' LONG MOORING EASEMENT: 249, 222-223, & PORTION OF 248
- 5. MOORING EASEMENTS SUBJECT TO CHANGE AS APPROVED BY RECLAMATION DISTRICT NO. 800.

SUBDIVISION 9010 STREET, OPEN SPACE, WATER, MARINE PATROL SUBSTATION, & LANDSCAPE PARCELS

MODIFICATION TO THE FINAL DEVELOPMENT PLAN AND
VESTING TENTATIVE MAP SUBMITTAL

PANTAGES BAYS



A RESIDENTIAL COMMUNITY WITH
INDIVIDUAL DOCKS AND DEEP WATER ACCESS

CONTRA COSTA COUNTY, CALIFORNIA

BY
PANTAGES AT DISCOVERY BAY, LLC


OCTOBER, 2009

MODIFIED SEPTEMBER, 2014

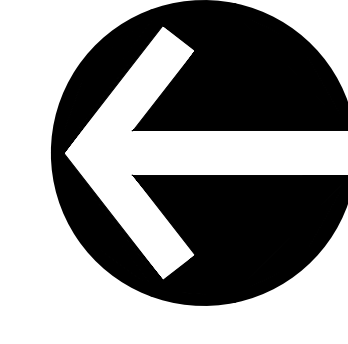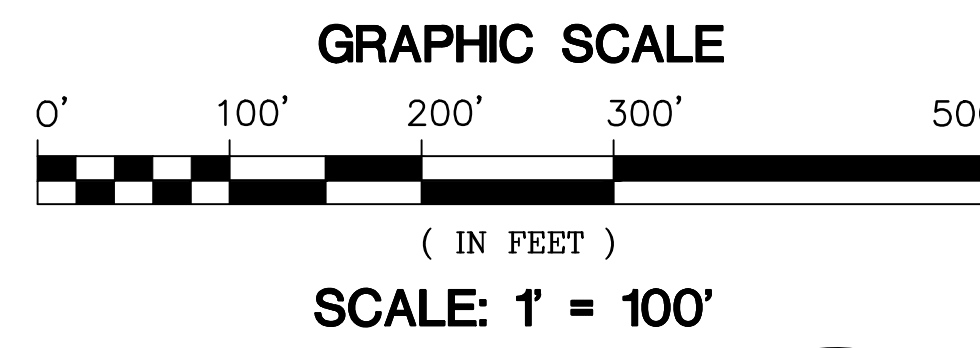

LEGEND

DESCRIPTION	PROPOSED	EXISTING	DESCRIPTION	PROPOSED	EXISTING
SITE BOUNDARY	---	---	LOT/PARCEL AREA	SP/AC	EXISTING
LOT LINE	---	---	PAD ELEVATION @ HINGE	P 14.0	
RIGHT OF WAY LINE	---	---	SPOT ELEVATION	X 13.9	
STREET CENTER LINE	---	---	HIGH/LOW POINT	13.5	
CONTOUR LINE	---	---	VERTICAL CURVE	13.5	
100-YEAR BFE	---	---	(PT/INTERS/VERTICAL CURVE)	13.5	
TOP/TOE OF BANK	---	---	STREET SLOPE	1/2	
LIMIT OF GRADING LINE	---	---	BANK GRADIENT	2:1	
EASEMENT LINE	---	---	FC-FC WIDTH	4.0	
FACE OF CURB	---	---	R/W WIDTH	4.0	
MOORING EAS. EL. -11.0	---	---	STORM DRAIN EASEMENT	SDE	SDE
SANITARY SEWER LINE & MANHOLE	---	---	SANITARY SEWER EASEMENT	SSE	SSE
STORM DRAIN LINE, MANHOLE, CATCH BASIN, ENDWALL	---	---	WATER LINE EASEMENT	WLE	WLE
	---	---	PUBLIC ACCESS EASEMENT	PAE	
	---	---	EMERGENCY ACCESS EASEMENT	EVA	
	---	---	OVERLAND RELEASE	OR	
	---	---	LANDSCAPE AREA	LA	
	---	---	BASE FLOOD ELEVATION	BFE	
	---	---	RECLAMATION DISTRICT 800		
	---	---	MARINE PATROL SUBSTATION		
	---	---	WETLANDS		
	---	---	PRIVATE STREET		
	---	---	PUBLIC STREET		
	---	---	LANDSCAPE PARCELS		
	---	---	PRIVATE LOT		

 

AERIAL TOPOGRAPHY BY:
AMERICAN AERIAL MAPPING, INC.
FLOWN: 11/1/05

PRIVATE STREET
PARCEL "A"




PUBLIC VEHICULAR ACCESS
PARCEL "E"

LANDSCAPE
PARCELS "B", "G", "H" & "J"



STREET, OPEN SPACE, WATER, MARINE PATROL SUBSTATION
& LANDSCAPE PARCELS
SHEET 12 OF 13

SUBDIVISION 9010
PRELIMINARY LANDSCAPE PLAN
MODIFICATION TO THE FINAL DEVELOPMENT PLAN AND
VESTING TENTATIVE MAP SUBMITTAL
PANTAGES BAYS
A RESIDENTIAL COMMUNITY WITH
INDIVIDUAL DOCKS AND DEEP WATER ACCESS
CONTRA COSTA COUNTY, CALIFORNIA
BY
PANTAGES AT DISCOVERY BAY, LLC
OCTOBER, 2009
MODIFIED MARCH, 2014

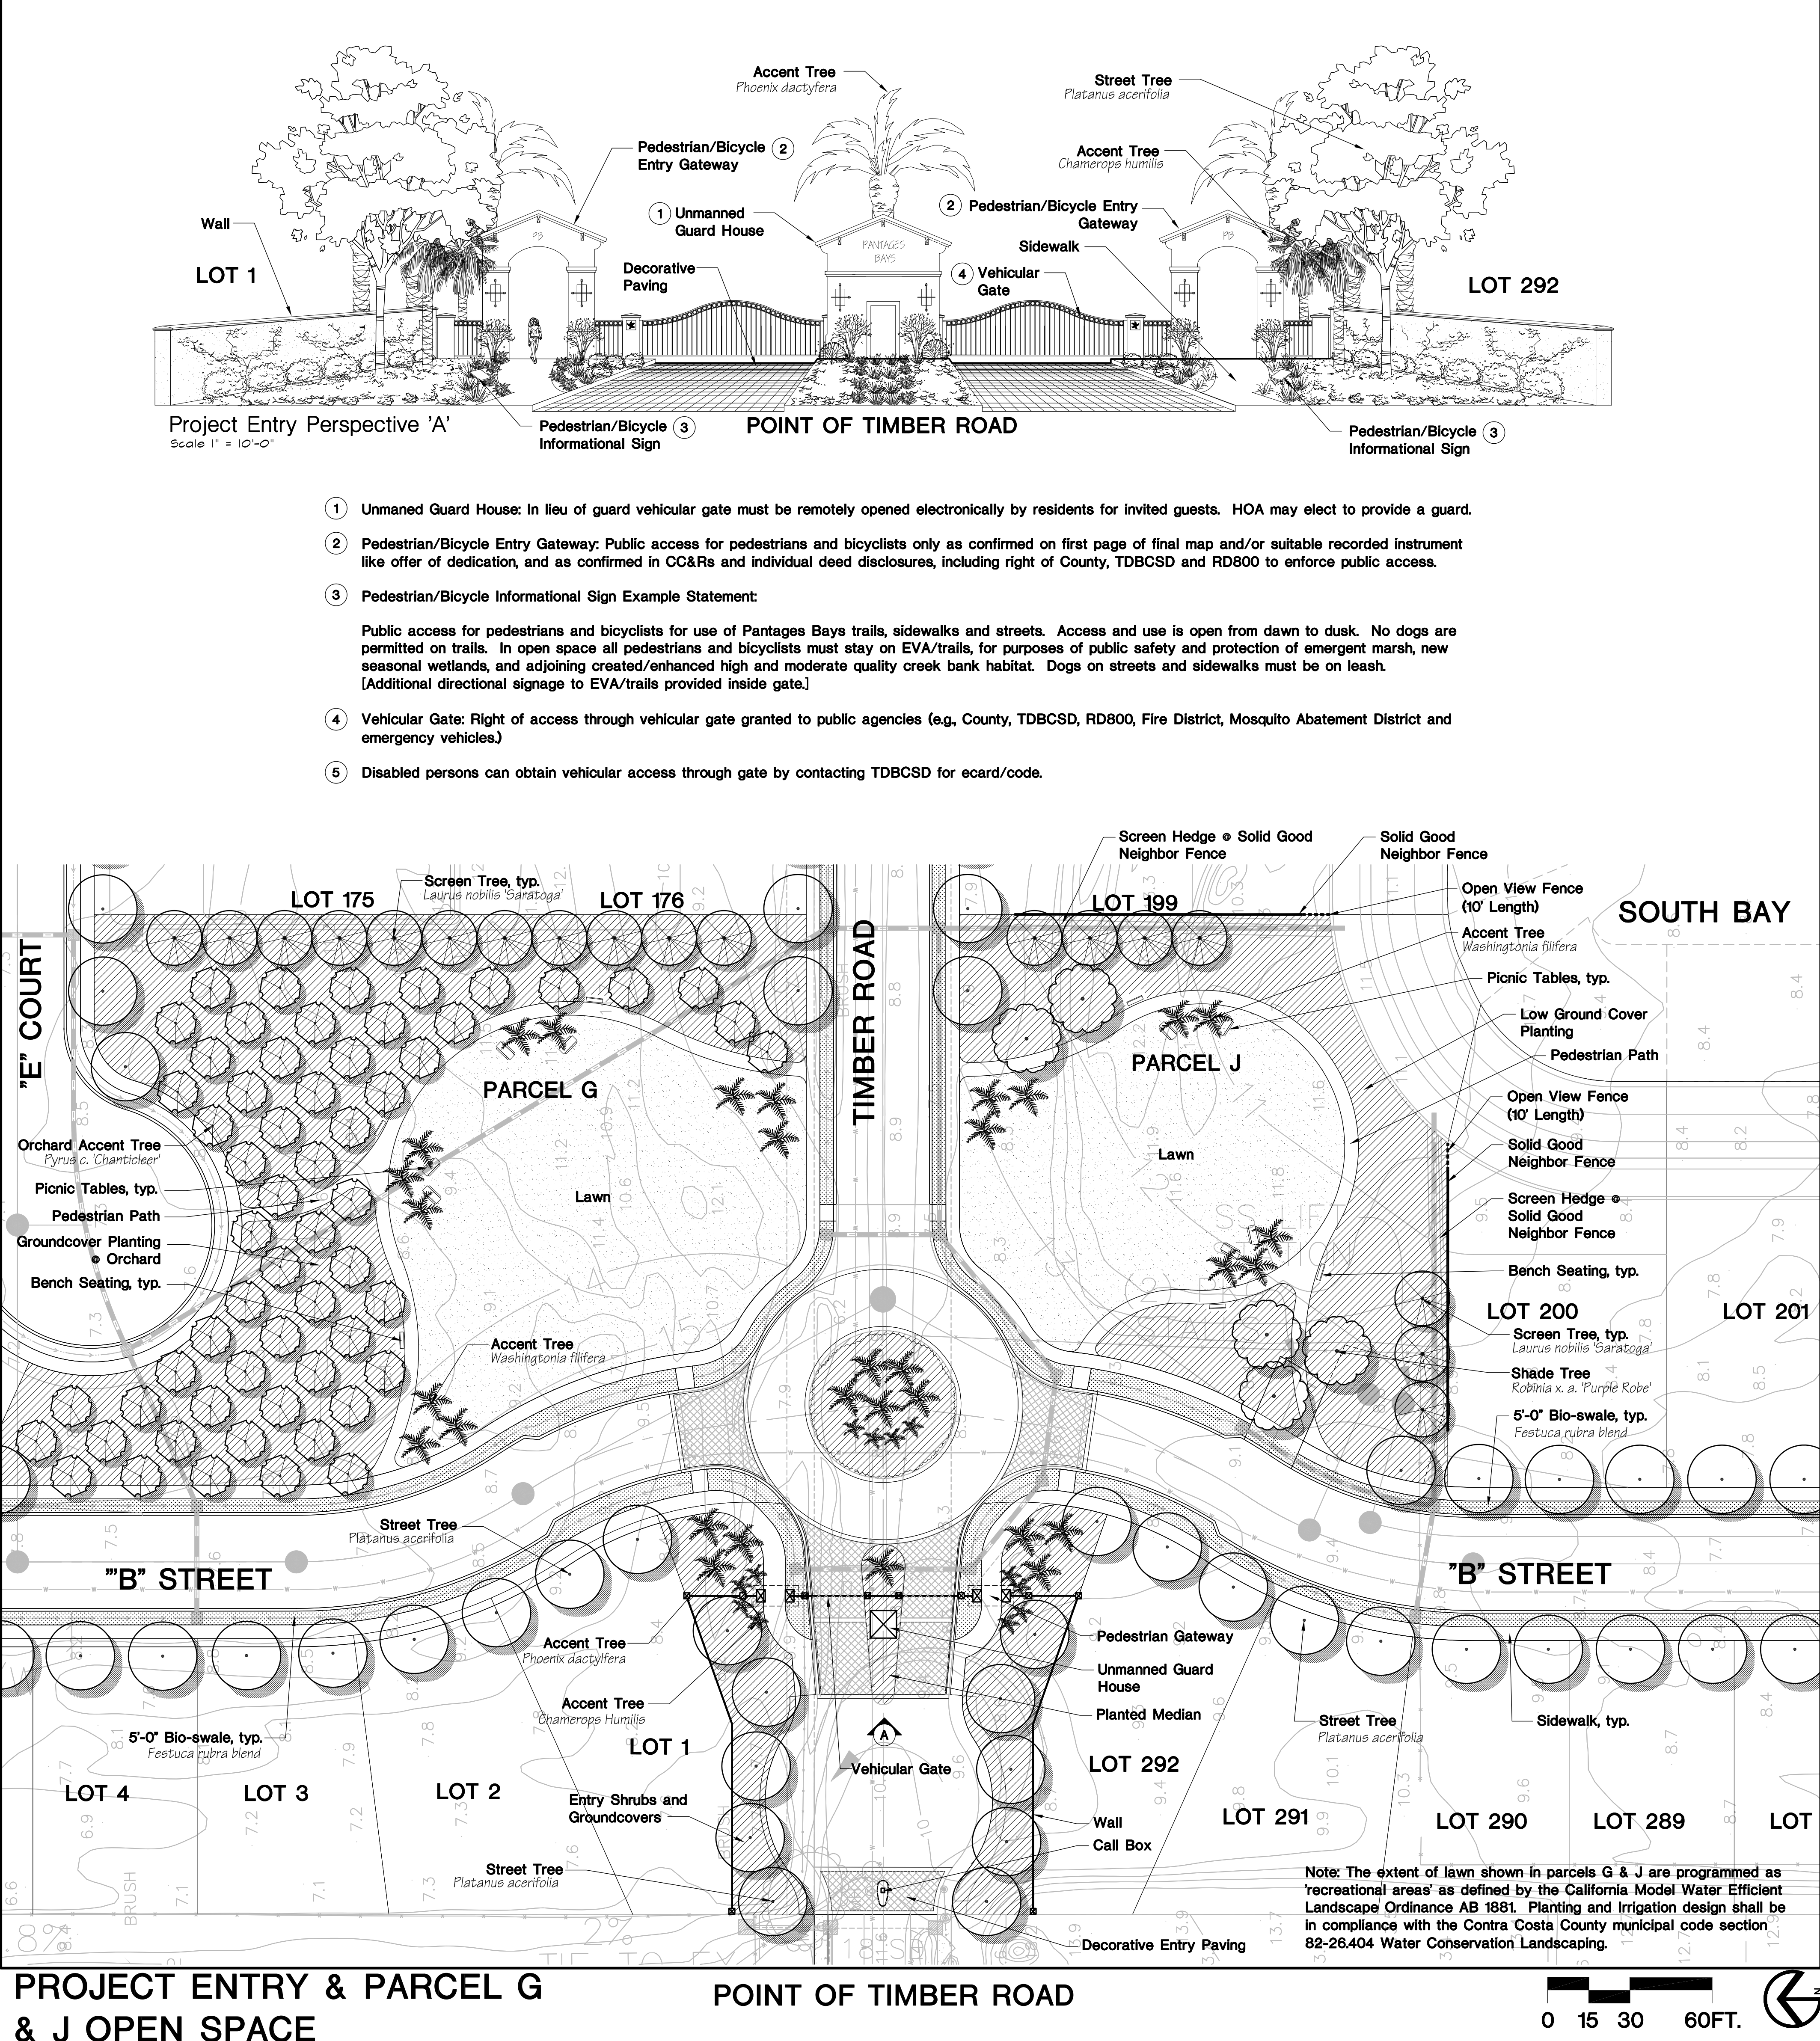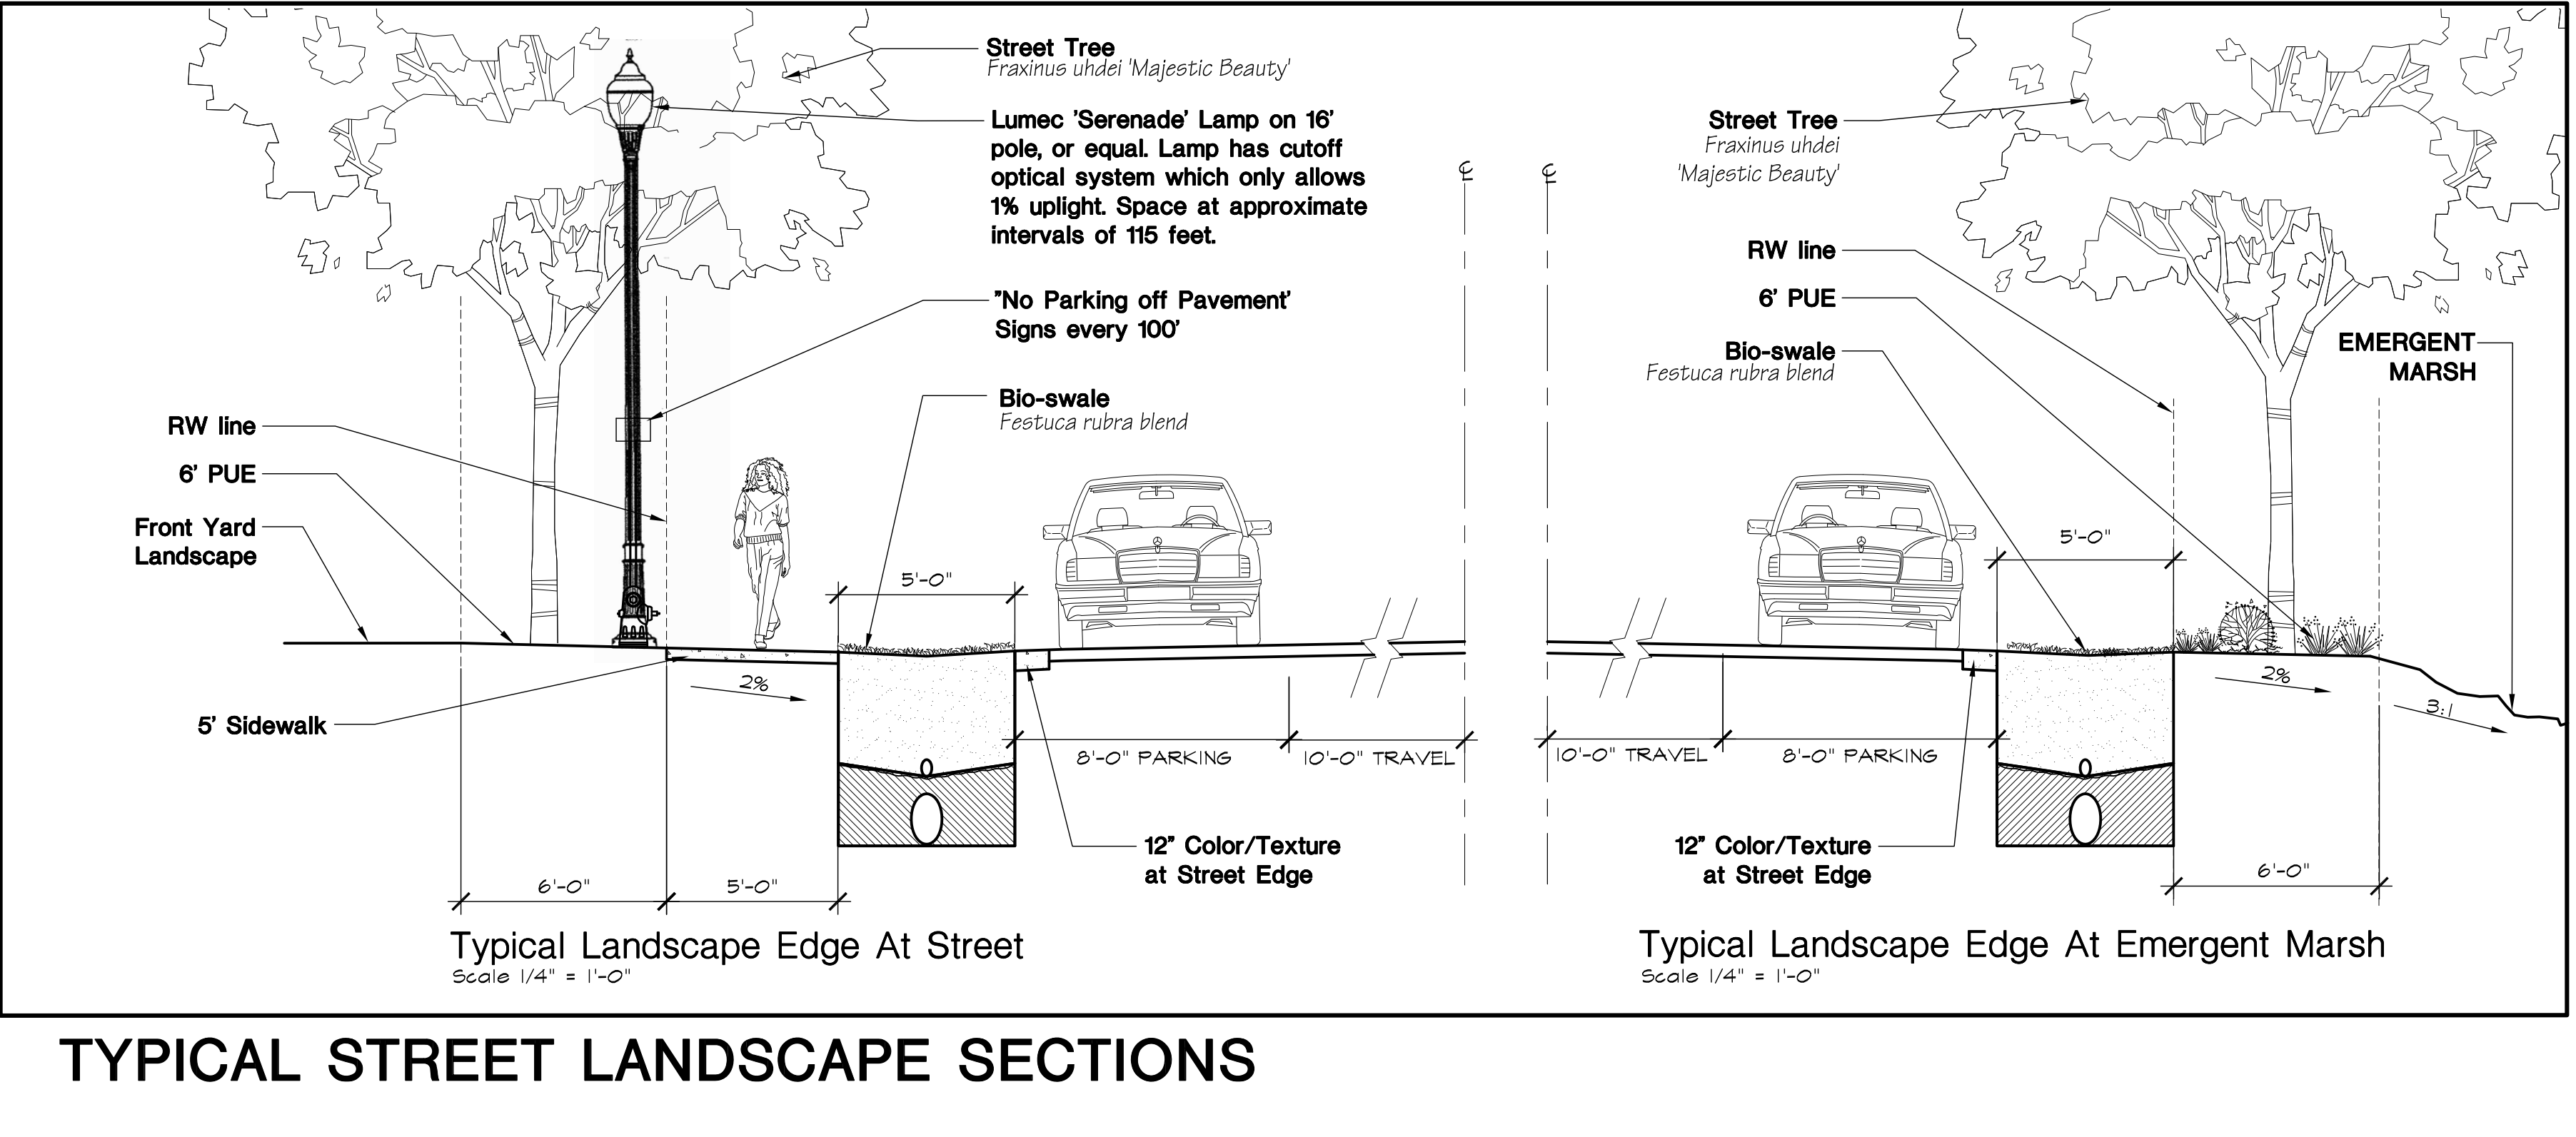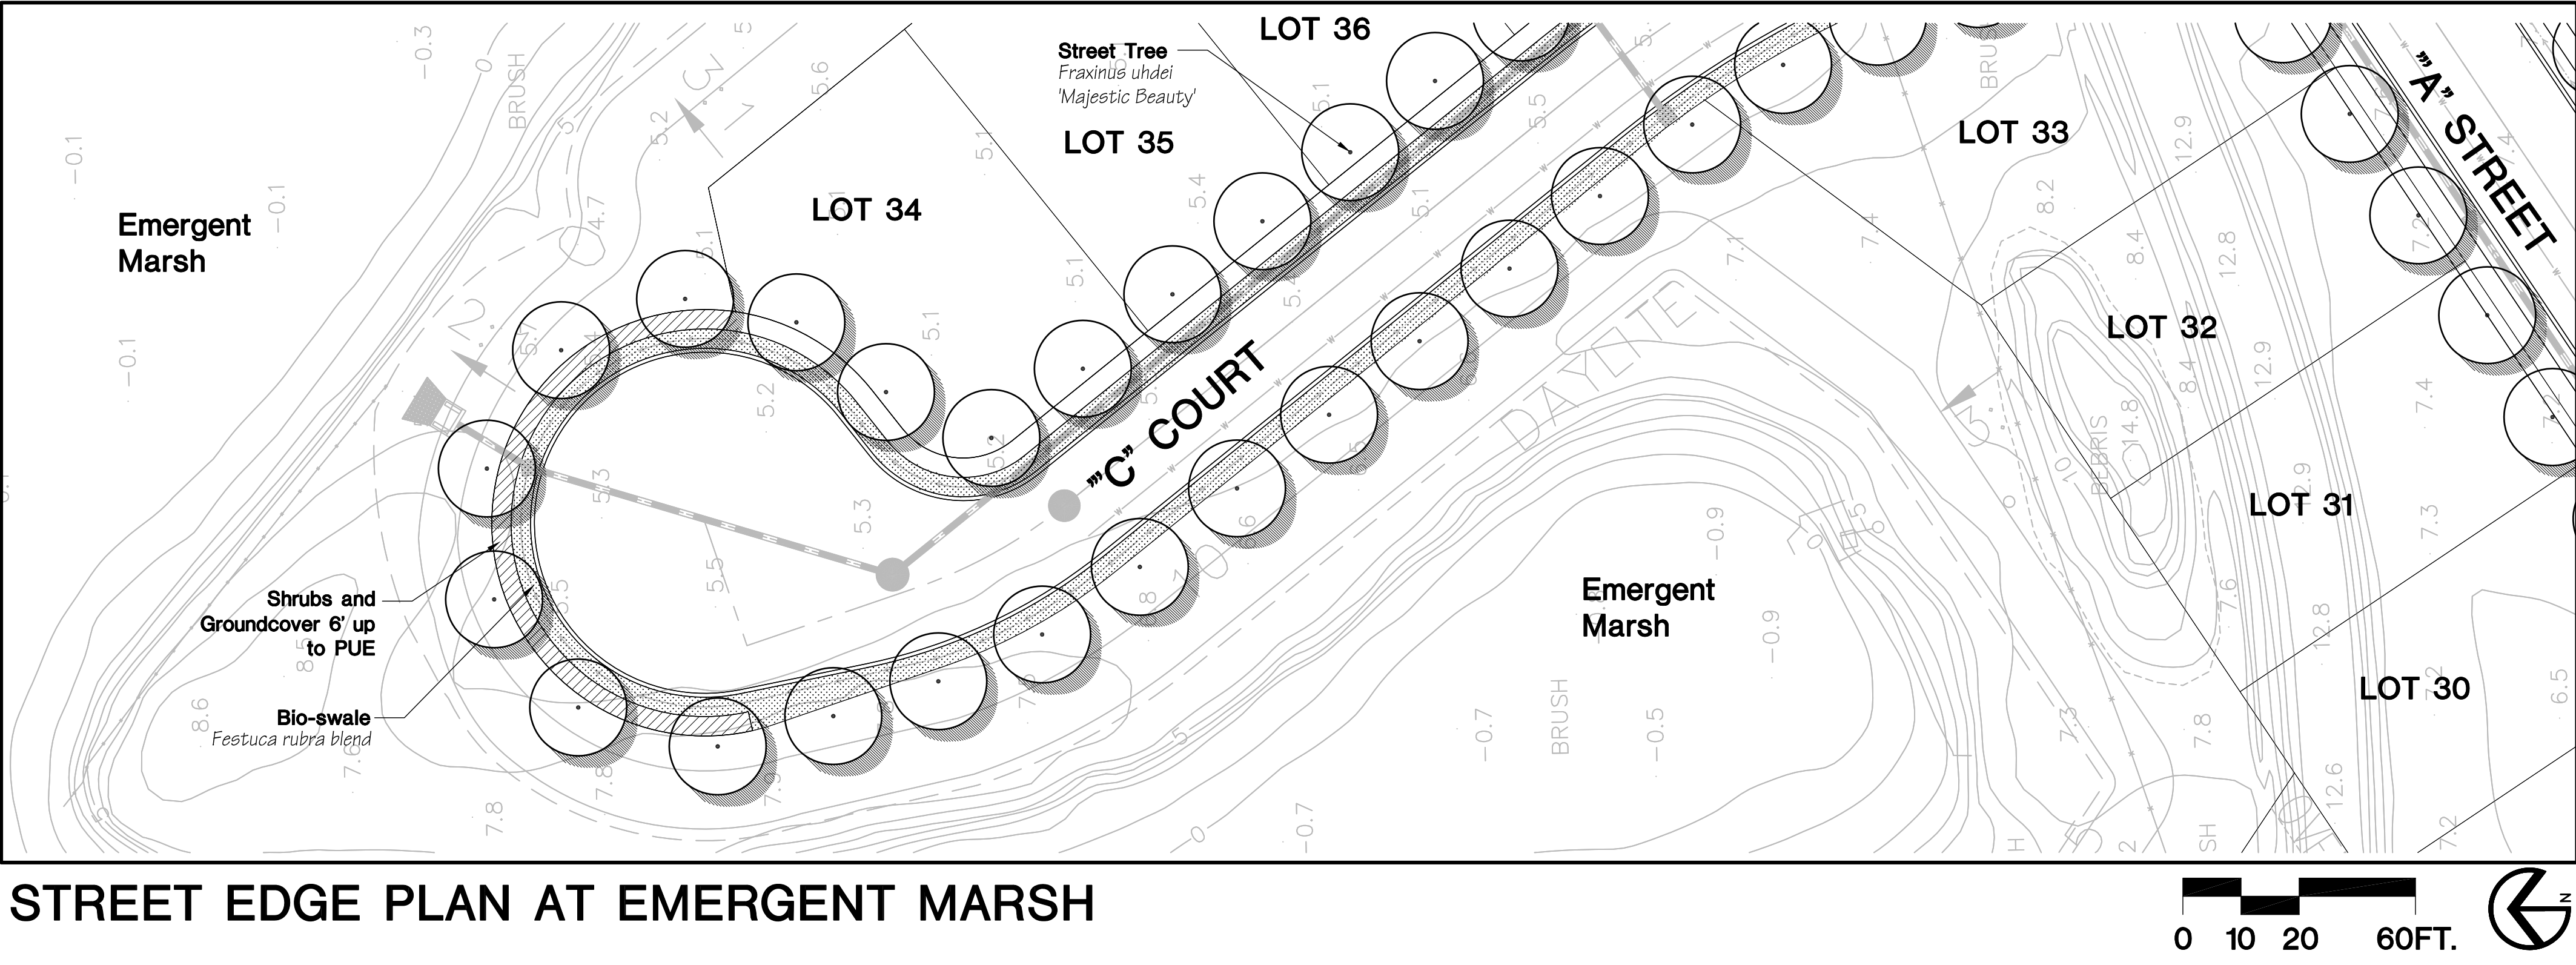

PRELIMINARY PLANT MATERIAL KEY					
KEY:	BOTANICAL NAME	COMMON NAME	SIZE	SPACING	WUCOLS*
STREET & SHADE TREES					
PRA MAJ	Fraxinus uelaei 'Majestic Beauty'	Evergreen Ash	24" BOX-STD.	SEE PLANS	M
PLA ACE	Platanus acerifolia	London Plane Tree	24" BOX-STD.	SEE PLANS	M
RUB PUR	Rubus x. a. 'Purple Robe'	Lacust	24" BOX-STD.	SEE PLANS	M
ULM PAR	Ulmus parviflorus	Chinese Elm	24" BOX-STD.	SEE PLANS	M
ACCENT TREES					
CHA HUM	Chamaecyparis humilis	Mediterranean Fan Palm	24" BOX	60" O.C.	L
PHO DAG	Phoenix dactylopera	Date Palm	16" BTH	SEE PLANS	L
PRU VES	Prunus c. 'Krauter Vesuvius'	Flowering Plum	24" BOX-STD.	SEE PLANS	L
PYR CHA	Pyrus c. 'Chanticleer'	Chanticleer Pear	24" BOX-STD.	SEE PLANS	M
NAS FIL	Nasiriana filifera	California Fan Palm	16" BTH	SEE PLANS	L
SCREEN TREES					
SEI PAR	Scaevola paniculata	Australian Willow	24" BOX-STD.	SEE PLANS	M
LAI NOB	Larix nobilis 'Saratoga'	Saratoga Laurel	24" BOX-STD.	SEE PLANS	M
POD GRA	Podocarpus gracillior	Yew Pine	24" BOX-STD.	SEE PLANS	M
SHRUBS & GROUNDCOVERS					
ARB OCT	Arbutus v. 'Octobertest'	Strawberry Tree	15 GAL	5'-0" O.C.	L
ARC EME	Arctostaphylos Emerald Carpet	Manzanita	5 GAL	48" O.C.	L

CEA YAN	Geonothus g. h. 'Yankee Point'	Wild Lilac	5 GAL	6'-0" O.C.	L
GIS LAD	Gelseia laodifer	Crimson Spot Rockrose	5 GAL	48"-0" O.C.	L
GOT LON	Gonolobus l. 'Lowland'	Bearberry Gonolobus	5 GAL	12" O.C.	M
DIE VES	Dietes vegeta	Fortnight Lily	5 GAL	36" O.C.	L
DOD PUR	Dodonaea v. 'purplea'	Purple Hop Bush	5 GAL	60" O.C.	L
LAI MON	Lararia montana	Trailing Lantana	5 GAL	42" O.C.	L
LAV PRO	Lavandula x. 'Provence'	Provence Lavender	5 GAL	36" O.C.	L
MYO PUT	Myoporum p. 'Pukea Creek'	Myoporum	5 GAL	12" O.C.	L
NER PIN	Nerium o. 'Pestle Pink'	Dwarf Pink Oleander	5 GAL	48" O.C.	L
PEN FIR	Penstemon x. 'Firebird'	Garden Penstemon	5 GAL	36" O.C.	M
PEN MID	Penstemon x. 'Midnight'	Penstemon	5 GAL	36" O.C.	M
PHO ATR	Phormium t. 'Adonisporum Comp'	New Zealand Flax	5 GAL	60" O.C.	L
PHO MAD	Phormium x. 'Moon Queen'	New Zealand Flax	5 GAL	42" O.C.	L
PHO PLA	Phormium 'Plata's Black'	New Zealand Flax	5 GAL	42" O.C.	L
POL PET	Polygia d. 'Petite Butterflies'	Dwarf Sweet-pea Shrub	5 GAL	80" O.C.	L
ROS HUN	Rosemarinus o. 'Huntington Carpet'	Trailing Rosemary	5 GAL	36" O.C.	L
ROS WHI	Rosa x. 'Carpet White'	White Carpet Rose	2 GAL	36" O.C.	M
ROS TUS	Rosemarinus o. 'Tuscan Blue'	Rosemary	36" O.C.	L	
RUD FIL	Rudbeckia hirta	Black Eyed Susan	1 GAL	24" O.C.	M
SAL SAN	Salvia l. 'Santa Barbara'	Mexican Sage	5 GAL	48" O.C.	L

VER PUL	Verbena pulchella gracillior	Moss Verbena	1 GAL	12" O.C.	L
VIB DVA	Viburnum t. 'Dwarf'	Dwarf Laurustinus	5 GAL	36" O.C.	M
VIB SFR	Viburnum t. 'Spring Bouquet'	Laurustinus	5 GAL	48" O.C.	M
VES MOR	Vestrisia t. 'Morning Light'	Dwarf Coast Rosemary	5 GAL	36" O.C.	L
XYL SHI	Xylorhiza congestum 'Compacta'	Shiny Xylorhiza	5 GAL	48" O.C.	L
ZAU GAL	Zauschneria californica	California Fuchsia	5 GAL	24" O.C.	L
VINES					
CAM TAS	Campsis x. tagliabuana	Trumpet Creeper	5 GAL	SEE PLANS	L
GEL SEM	Gelsemium sempervirens	Carolina Jessamine	5 GAL	SEE PLANS	L
HAR HAP	Hardenbergia v. 'Happy Wanderer'	Happy Wanderer Vine	5 GAL	SEE PLANS	M
BIOSWALE PLANTING					
LAWN					L
LAWN					H

