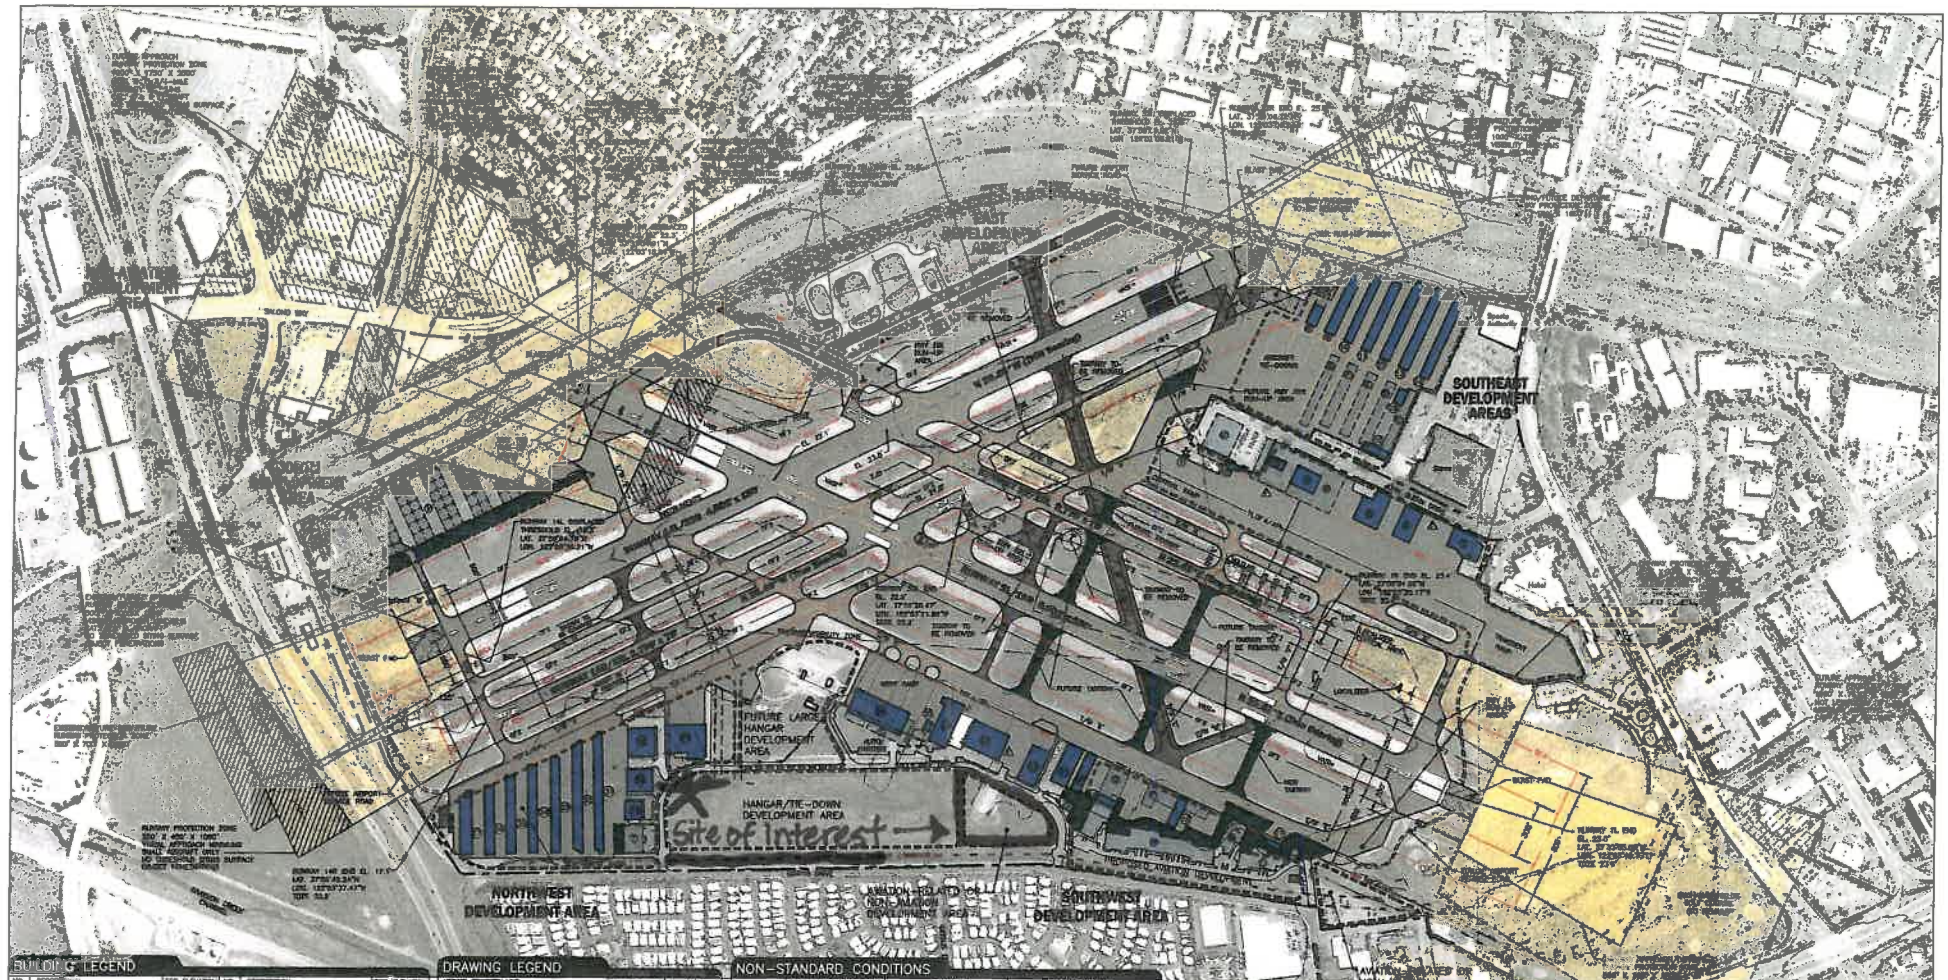

BUILDING LEGEND

NO.	DESCRIPTION	TOP ELEVATION	NO.	DESCRIPTION	TOP ELEVATION
1	AIRPORT TRAFFIC CONTROL TOWER	17.0'	31	PORTABLE HANGARS	18.0'
2	TERMINAL BUILDING		32	PORTABLE HANGARS	11.0'
3	FBO HANGAR/OFFICE		33	T-HANGAR	18.0'
4	FBO HANGAR/OFFICE	27.0'	34	T-HANGAR	18.0'
5	FBO HANGAR/OFFICE	25.5'	35	T-HANGAR	18.0'
6	FBO HANGAR/OFFICE	20.0'	36	T-HANGAR	18.0'
7	FBO HANGAR/OFFICE	26.0'	37	T-HANGAR	21.0'
8	T-HANGARS				
9	T-HANGARS		A	FUTURE TERMINAL/AVIATION USE	
10	AIRCRAFT SHELTER		B	FUTURE STERLING AVIATION	
11	T-HANGARS		C	FUTURE BOX HANGARS	
12	T-HANGARS		D	FUTURE T-HANGARS	
13	T-HANGARS		E	FUTURE T-HANGARS	
14	T-HANGARS		F	FUTURE T-HANGARS	
15	BASIC SUBS		G	FUTURE BOX HANGARS	
16	MAINTENANCE HANGAR		H	FUTURE RESH-BACK	
17	FLYING CLUB		J	FUTURE HANGAR/OFFICE	
18	T-HANGARS		K	FUTURE HANGAR/OFFICE	
19	FLYING CLUB		L	FUTURE HANGAR/OFFICE	
20	COMMERCIAL/INDUSTRIAL BUILDING	20.0'	M	FUTURE HANGAR/OFFICE	33.0'
21	COMMERCIAL/INDUSTRIAL BUILDING	20.0'	N	FUTURE HANGAR/OFFICE	
22	FIXED BASED OPERATOR	25.0'	P	FUTURE HANGAR/OFFICE	33.0'
23	FIXED BASED OPERATOR	25.0'	Q	FUTURE HANGAR/OFFICE	27.0'
24	FIXED BASED OPERATOR	26.0'	R	FUTURE HANGAR/OFFICE	
25	MAINTENANCE HANGAR		S	FUTURE OFFICE	
26	CONDOMINIUM HANGAR/OFFICE	43.0'	T	FUTURE HANGAR/OFFICE	
27	BOEDUM HANGAR	38.0'	U	FUTURE HANGAR/OFFICE	
28	AUXILIARY AVIATION	30.7'	V	FUTURE HANGAR/OFFICE	
29	AUXILIARY AVIATION				
30	CORPORATE/OFFICE				

DRAWING LEGEND

AIRPORT PROPERTY LINE		N/A
AIRPORT SECURITY FENCE		11'
AIRPORT BUILDINGS		
AIRFIELD PAVEMENT		
PUBLIC ROAD		
RUNWAY PROTECTION ZONE		
APPROACH SURFACE	(22:1)	(34:1)
DRAINAGE EASEMENT	(DE)	N/A
BUILDING RESTRICTION LINE	(BRL)	N/A
RUNWAY OBJECT FREE AREA/AIRCRAFT PARKING LIMIT	(ROFA/APL)	N/A
TAXILANE OBJECT FREE AREA/AIRCRAFT PARKING LIMIT	(TOFA/APL)	N/A
OBSTACLE FREE ZONE	(OFZ)	N/A
RUNWAY SAFETY AREA	(RSA)	N/A
RUNWAY OBJECT FREE AREA	(ROFA)	N/A
INNER APPROACH OBSTACLE FREE ZONE (IAOFZ)	(IAOFZ)	N/A
RUNWAY VISIBILITY ZONE		N/A
FUEL STORAGE AREA		N/A
AIRPORT BEACON		N/A
LIGHTED WIND CONE & SEGMENTED CIRCLE		N/A
WIND CODE		N/A
VISUAL APPROACH SLOPE INDICATOR (VASI)		N/A
RUNWAY END IDENTIFIER LIGHTS (REIL)		N/A
AIRPORT REFERENCE POINT (ARP)		N/A
PRECISION OBJECT FREE ZONE (POFZ)	(POFZ)	N/A
CONTOURS		N/A
TRAVEL CORRIDOR	N/A	

NON-STANDARD CONDITIONS

ITEM	AIRPORT REFERENCE CODE	STANDARD		NON-STANDARD	
	EXISTING	ULTIMATE	EXISTING	ULTIMATE	EXISTING	ESTIMATED DATE OF CONVERSION
NON-MOVABLE OBJECTS WITHIN RSA	B-I	NO CHANGE	MOVABLE FIXTURES BY FUNCTION WITHIN RSA	NO CHANGE	①	JULY 2009

REVISIONS

NO.	ITEM	DATE

NOTES

1. THIS DRAWING REPLACES PLANNING DRAWINGS SHOWN IN THE MASTER, AND IS NOT A PRODUCT OF DETAILED ENGINEERING DESIGN ANALYSIS. IT IS NOT INTENDED TO BE USED FOR CONSTRUCTION CONSIDERATION OR DEVELOPMENT.
2. EXISTING COORDINATES AND ELEVATIONS TAKEN FROM FAA WEBSITE: https://www.faa.gov/airports/airport_safety/airportdata_5010/menu/index.cfm, AUGUST 2007.
3. TOPOGRAPHIC INFORMATION DERIVED FROM JOHNSON DRAKE & PIPER AERIAL SURVEY DATA BY AIR DATA MAPPING SPECIFICATIONS 2007; AND FROM USGS 7.5 MINUTE SERIES MAP, "WALNUT CREEK, CALIFORNIA", 1993.

GRAPHIC SCALE IN FEET

BUCHANAN FIELD AIRPORT
Concord, California

Figure G2 | AIRPORT LAYOUT PLAN

Barnard Dunkelberg & Company

DATE: AUG 2008
SCALE: 1" = 300'
SHEET NO. G.3