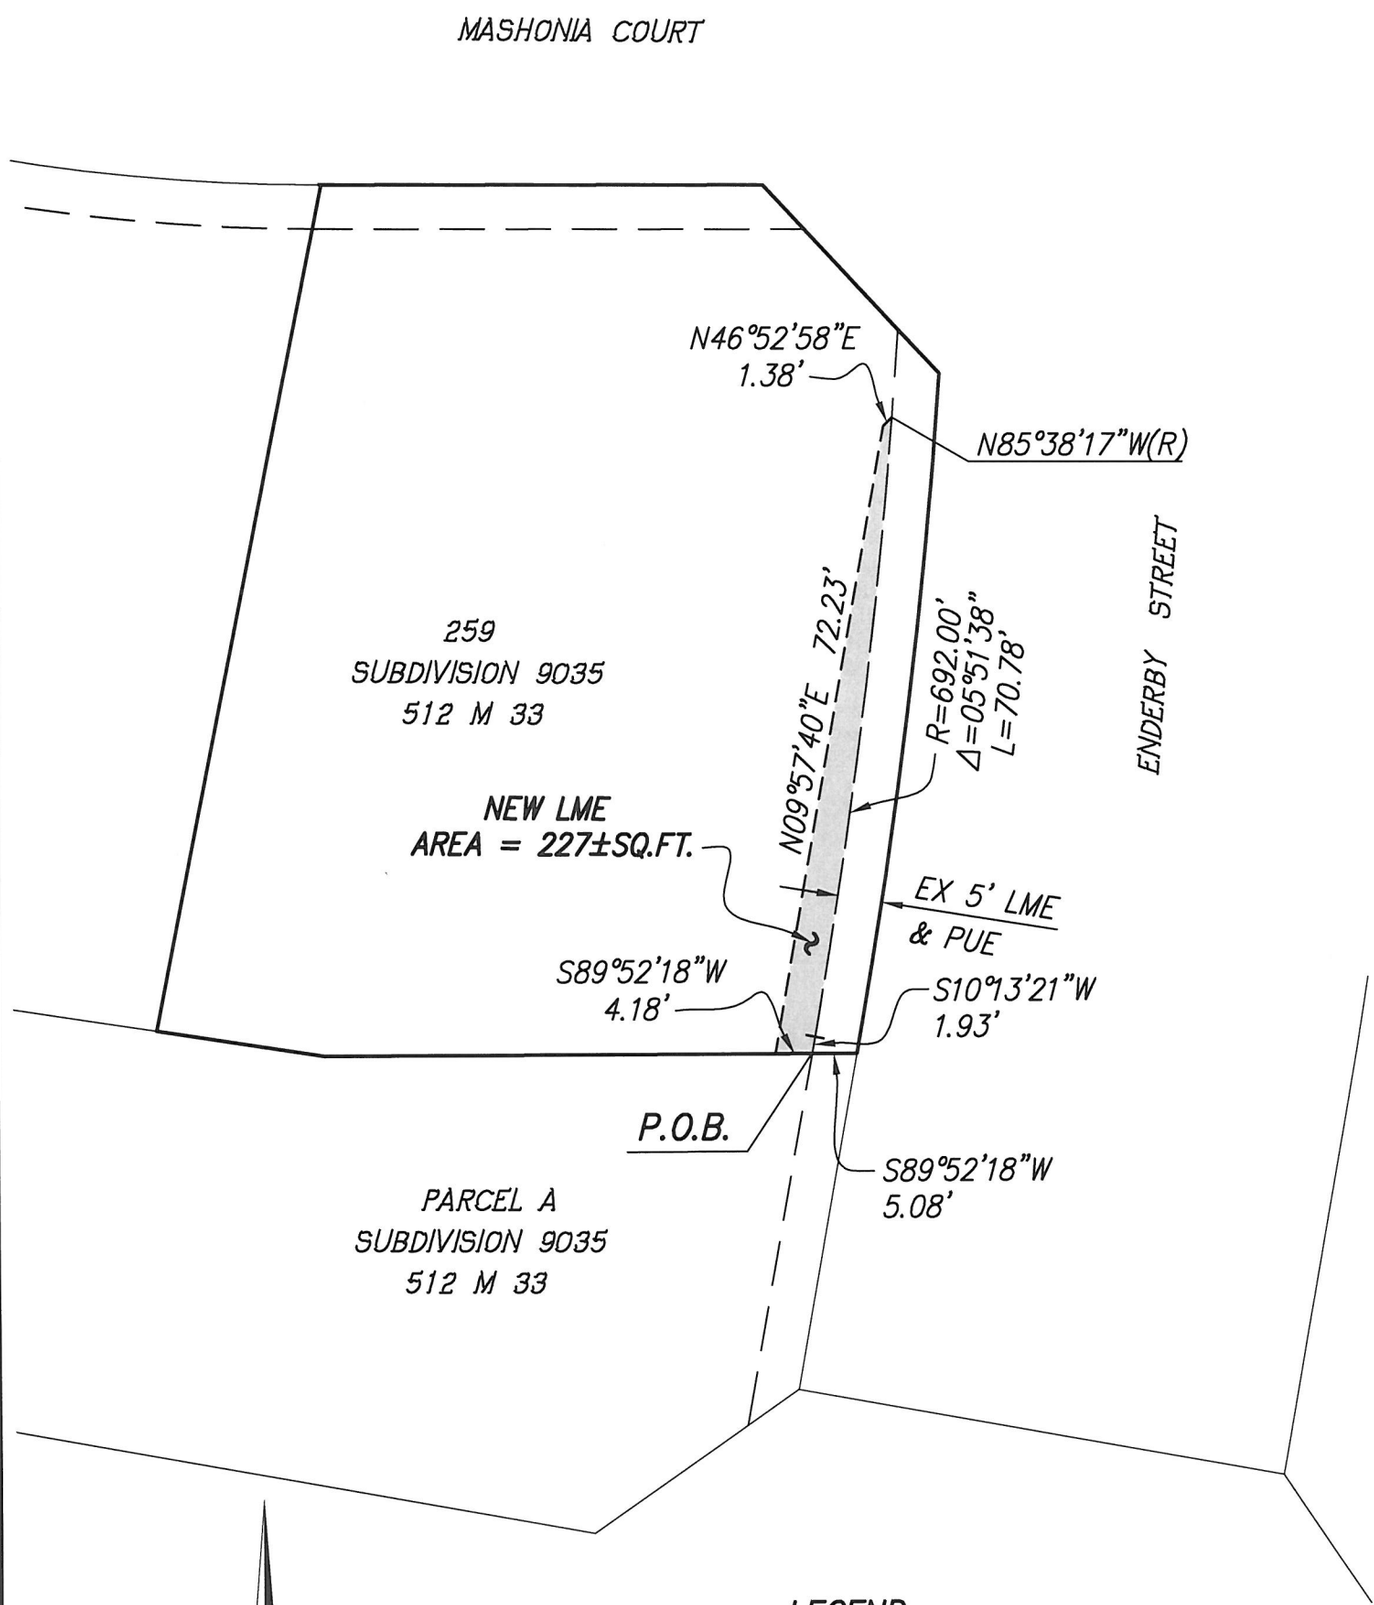

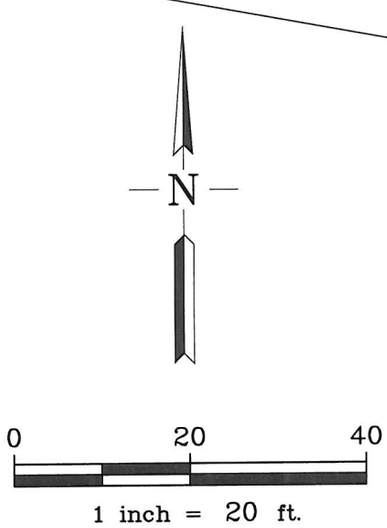

LEGEND

P.O.B.	POINT OF BEGINNING
———	LOT LINE
— — — —	EASEMENT AS NOTED
LME	LANDSCAPE MAINTENANCE EASEMENT
PUE	PUBLIC UTILITY EASEMENT
(R)	RADIAL BEARING
SQ.FT.	SQUARE FEET

EXHIBIT "B"

PLAT TO ACCOMPANY LEGAL DESCRIPTION
FOR
LANDSCAPE MAINTENANCE EASEMENT
LOT 259, SUBDIVISION 9035, 512 M 33
CONTRA COSTA COUNTY, CALIFORNIA

RJA
RUGGERI-JENSEN-AZAR
ENGINEERS ▪ PLANNERS ▪ SURVEYORS
4690 CHABOT DRIVE, SUITE 200 PLEASANTON, CA 94588
PHONE: (925) 227-9100 FAX: (925) 227-9300

SCALE:	DATE:	JOB NO.:
1"=20'	9-21-11	073009 P0114

G:\job2007\073009\Phase 3\PLATS\LME - LOT 259 - 9035.dwg 9/21/2011 11:49:21 AM PDT