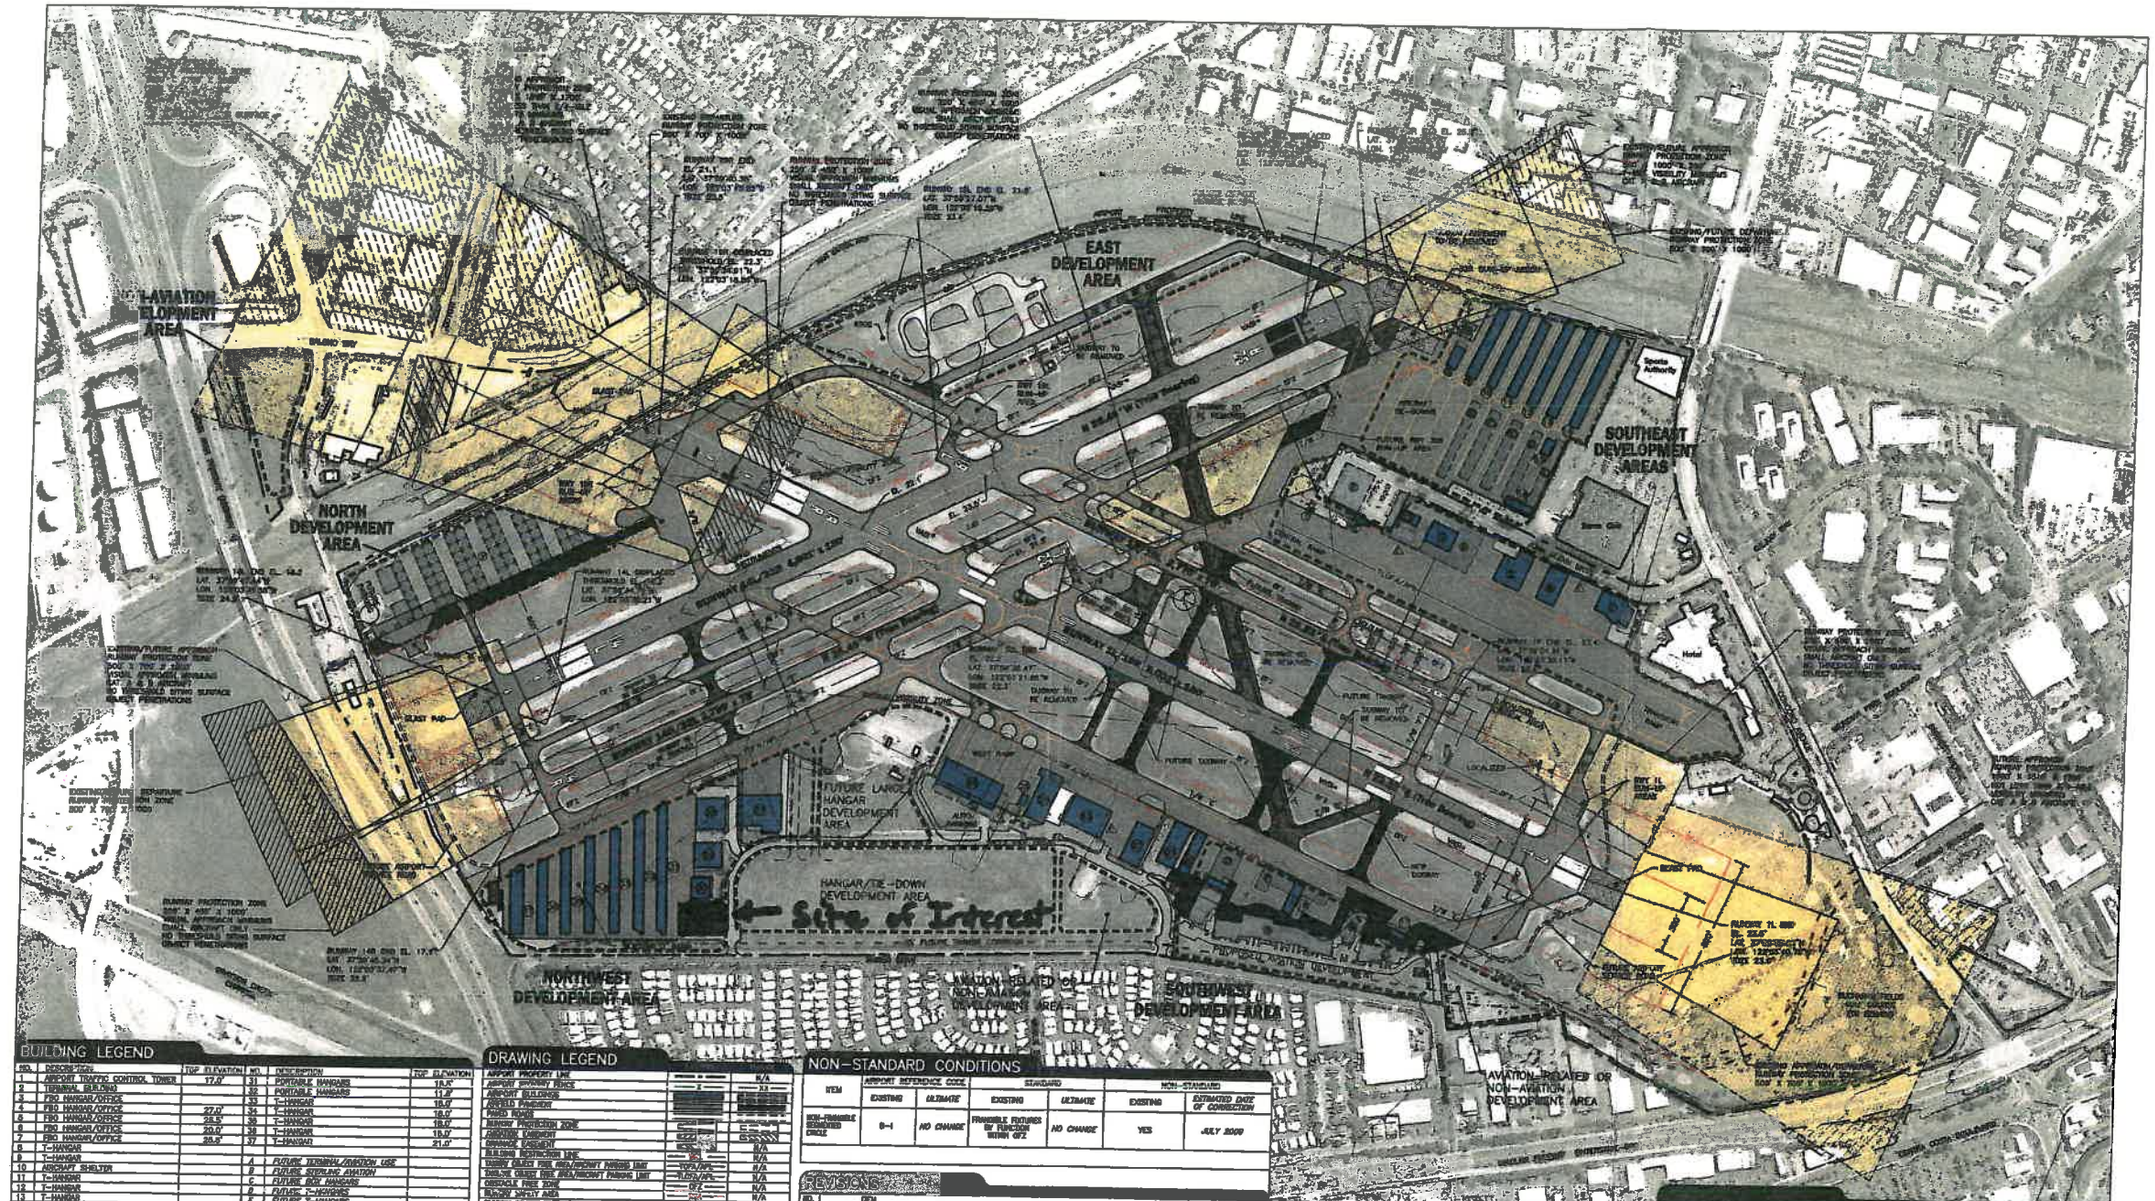

BUILDING LEGEND

NO.	DESCRIPTION	TOP ELEVATION	NO.	DESCRIPTION	TOP ELEVATION
1	AIRPORT TRAFFIC CONTROL TOWER	17.0'	31	PORTABLE HANGARS	18.0'
2	TERMINAL BUILDING		32	PORTABLE HANGARS	11.0'
3	FBO HANGAR/OFFICE		33	T-HANGAR	18.0'
4	FBO HANGAR/OFFICE	27.0'	34	T-HANGAR	18.0'
5	FBO HANGAR/OFFICE	28.5'	35	T-HANGAR	18.0'
6	FBO HANGAR/OFFICE	20.0'	36	T-HANGAR	18.0'
7	FBO HANGAR/OFFICE	29.5'	37	T-HANGAR	21.0'
8	T-HANGAR				
9	T-HANGAR		A	FUTURE TERMINAL/AVIATION USE	
10	AIRCRAFT SHELTER		B	FUTURE SUPPORT AVIATION	
11	T-HANGAR		C	FUTURE BOX HANGARS	
12	T-HANGAR		D	FUTURE T-HANGARS	
13	T-HANGAR		E	FUTURE T-HANGARS	
14	T-HANGAR		F	FUTURE T-HANGARS	
15	WASH RACK		G	FUTURE BOX HANGARS	
16	MAINTENANCE HANGAR		H	FUTURE BOX HANGARS	
17	FLYING CLUB		I	FUTURE HANGAR/OFFICE	
18	T-HANGAR		J	FUTURE HANGAR/OFFICE	
19	FLYING CLUB		K	FUTURE HANGAR/OFFICE	
20	COMMERCIAL/INDUSTRIAL BUILDING	20.0'	L	FUTURE HANGAR/OFFICE	
21	COMMERCIAL/INDUSTRIAL BUILDING	20.0'	M	FUTURE HANGAR/OFFICE	33.0'
22	FIXED BASED OPERATOR	28.0'	N	FUTURE HANGAR/OFFICE	
23	FIXED BASED OPERATOR	28.0'	O	FUTURE HANGAR/OFFICE	33.0'
24	FIXED BASED OPERATOR	26.0'	P	FUTURE HANGAR/OFFICE	27.0'
25	MAINTENANCE HANGAR		R	FUTURE HANGAR/OFFICE	
26	CONCORD JET HANGAR/OFFICE	45.0'	S	FUTURE OFFICE	
27	SECOND HANGAR	30.0'	T	FUTURE HANGAR/OFFICE	
28	AUXILIARY AVIATION	30.0'	U	FUTURE HANGAR/OFFICE	
29	AUXILIARY AVIATION		V	FUTURE HANGAR/OFFICE	
30	CORPORATE/OFFICE				

DRAWING LEGEND

AIRPORT PROPERTY LINE	N/A
AIRPORT SECURITY FENCE	X X
AIRPORT BUILDINGS	
AIRFIELD PAVEMENT	
PAVED ROADS	
RUNWAY PROTECTION ZONE	
AVIATION EASEMENT	
BUILDING EASEMENT	
BUILDING RESTRICTION LINE	N/A
RUNWAY OBJECT FREE AREA/RUNWAY PARKING LIMIT	N/A
TAXIWAY OBJECT FREE AREA/RUNWAY PARKING LIMIT	N/A
OBSTACLE FREE ZONE	N/A
RUNWAY SAFETY AREA	N/A
RUNWAY OBJECT FREE AREA	N/A
INNER APPROACH OBSTACLE FREE ZONE (IAOFZ)	N/A
RUNWAY LEAD-IN ZONE	N/A
FUEL STORAGE AREA	N/A
AIRPORT BEACON	N/A
LIGHTED WIND CONE & SEGMENTED CIRCLE	N/A
WIND CONE	N/A
VISUAL APPROACH SLOPE INDICATOR (VASI)	N/A
RUNWAY END IDENTIFIER LIGHTS (REIL)	N/A
AIRPORT REFERENCE POINT (ARP)	N/A
PRECISION OBJECT FREE ZONE (POFZ)	N/A
CONTOURS	N/A
TRANSIT CORRIDOR	N/A

NON-STANDARD CONDITIONS

ITEM	AIRPORT REFERENCE CODE		STANDARD		NON-STANDARD	
	EXISTING	ULTIMATE	EXISTING	ULTIMATE	EXISTING	ESTIMATED DATE OF CORRECTION
NON-FRANGIBLE SEGMENTED CIRCLE	B-I	NO CHANGE	FRANGIBLE FIXTURES IN RUNWAY OFZ	NO CHANGE	YES	JULY 2009

REVISIONS

NO.	ITEM	DATE

NOTES

1. THE BUCHANAN AIRFIELD PLANNING BOUNDARY STRICTLY IS THE AUTHOR, AND IS NOT A PRODUCT OF QUALIFIED ENGINEERING DESIGN ANALYSIS.
2. EXISTING EASEMENTS AND ALIGNMENTS WERE FROM SOURCE.
3. TOPOGRAPHY INFORMATION DERIVED FROM APPROACH SPECIFIC SURVEY DATA BY THE DATA, AIRPORT SPECIFICATION, 2007; AND FROM USGS 7.5 MINUTE SURVEY MAP, "MOUNT DIABLO, CALIFORNIA", 1980.

GRAPHIC SCALE IN FEET

BUCHANAN FIELD AIRPORT
Concord, California

Figure G2 | AIRPORT LAYOUT PLAN

Barnard Dunkelberg & Company

TULSA
1424 East 15th Street
Tulsa, Oklahoma 74120
918.583.8844

DENVER
1701 Wazee Street, Suite 400
Denver, Colorado 80202
303.825.8844

DATE
AUG 2008

SCALE
1" = 800'

SHEET NO.
G.3