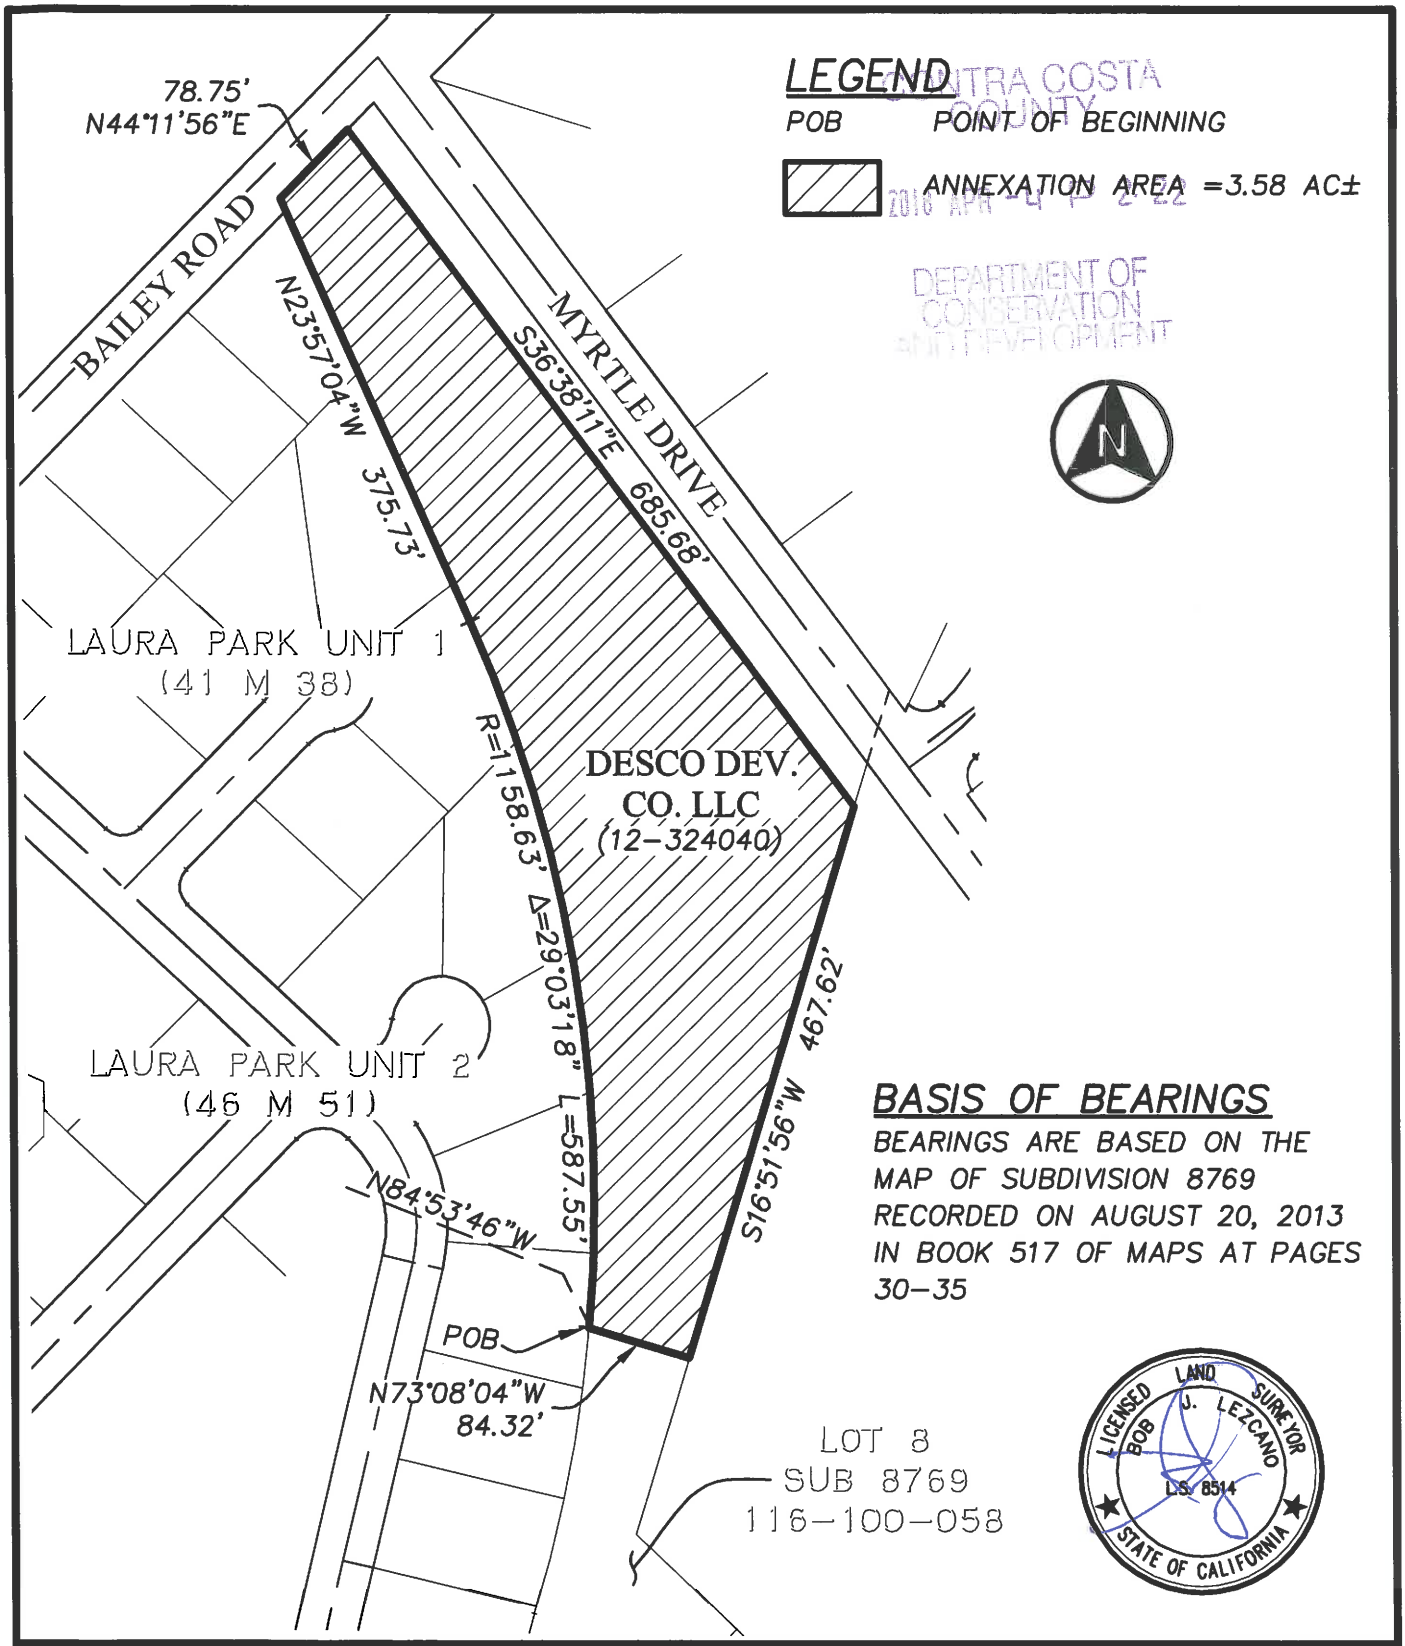


CONTRA COSTA COUNTY
2018 APR -4 P 2:22
DEPARTMENT OF CONSERVATION AND DEVELOPMENT

BASIS OF BEARINGS

BEARINGS ARE BASED ON THE MAP OF SUBDIVISION 8769 RECORDED ON AUGUST 20, 2013 IN BOOK 517 OF MAPS AT PAGES 30-35

LICENSED LAND SURVEYOR
BOB J. LEZCANO
LS 8514
STATE OF CALIFORNIA

APEX
CIVIL ENGINEERING & LAND SURVEYING
817 Arnold Drive Ste. 50
Martinez, CA 94553
Ph: (925) 476-8499

EXHIBIT 'B'

PLAT TO ACCOMPANY LEGAL DESCRIPTION

DRAWN BY: BJL	SHEET 1 OF 1
PROJECT NO: 14027	
SCALE: 1"=150'	DATE: 04-03-18